




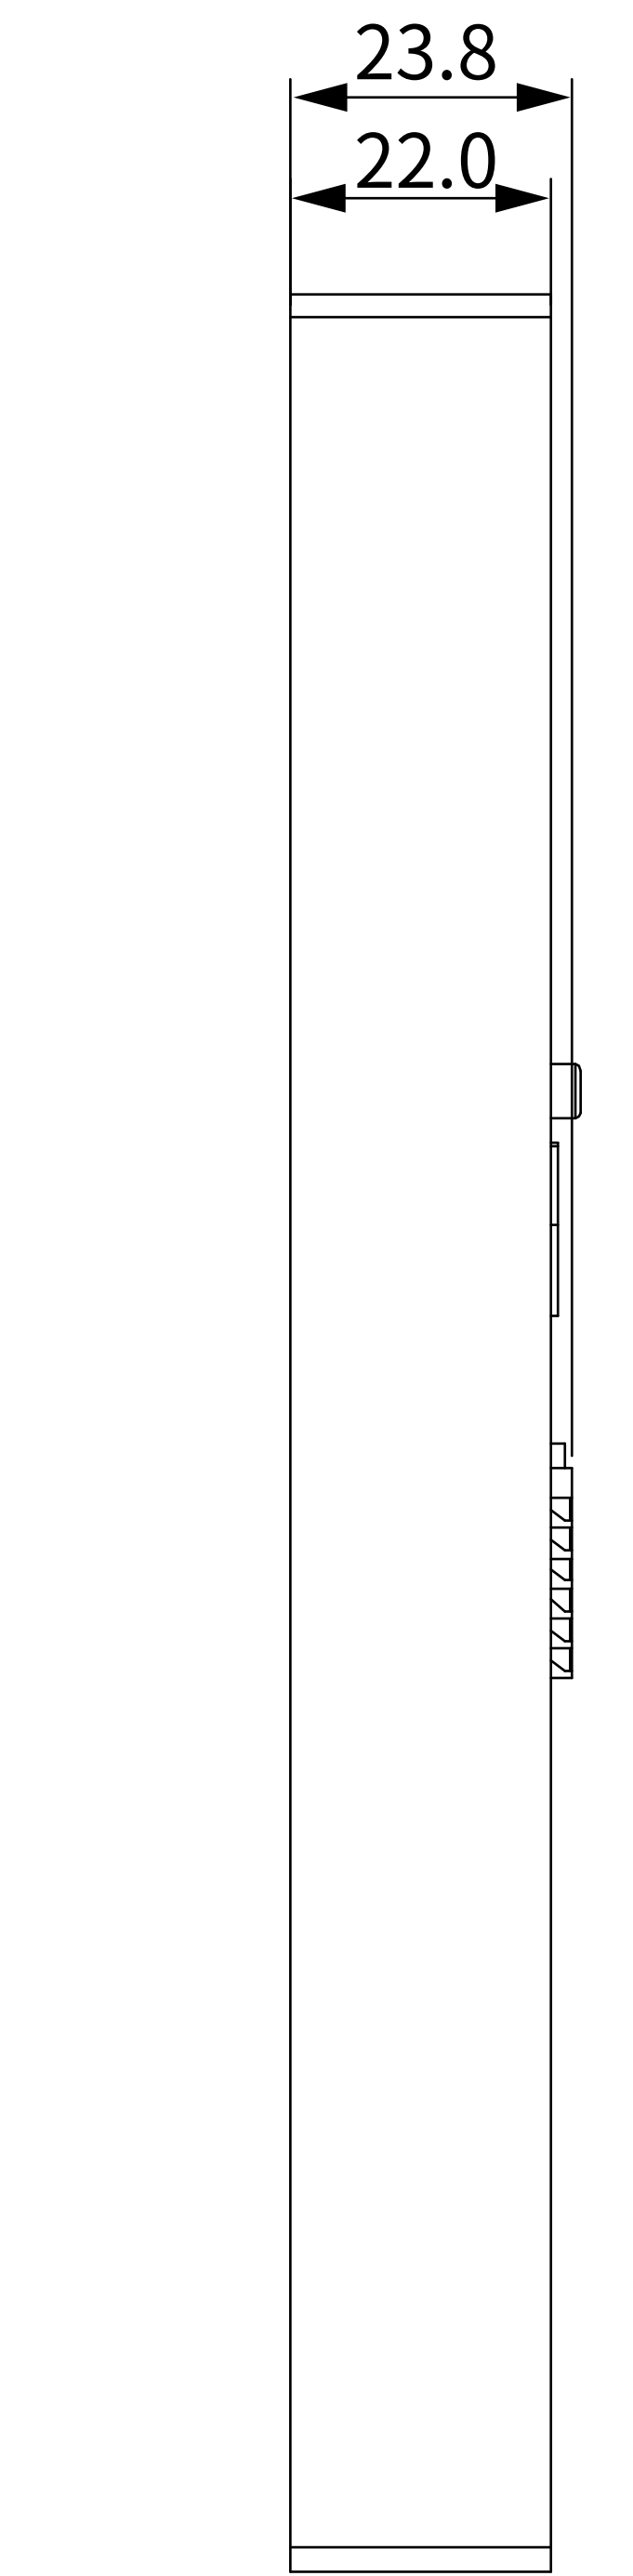


2 RIGHT VIEW

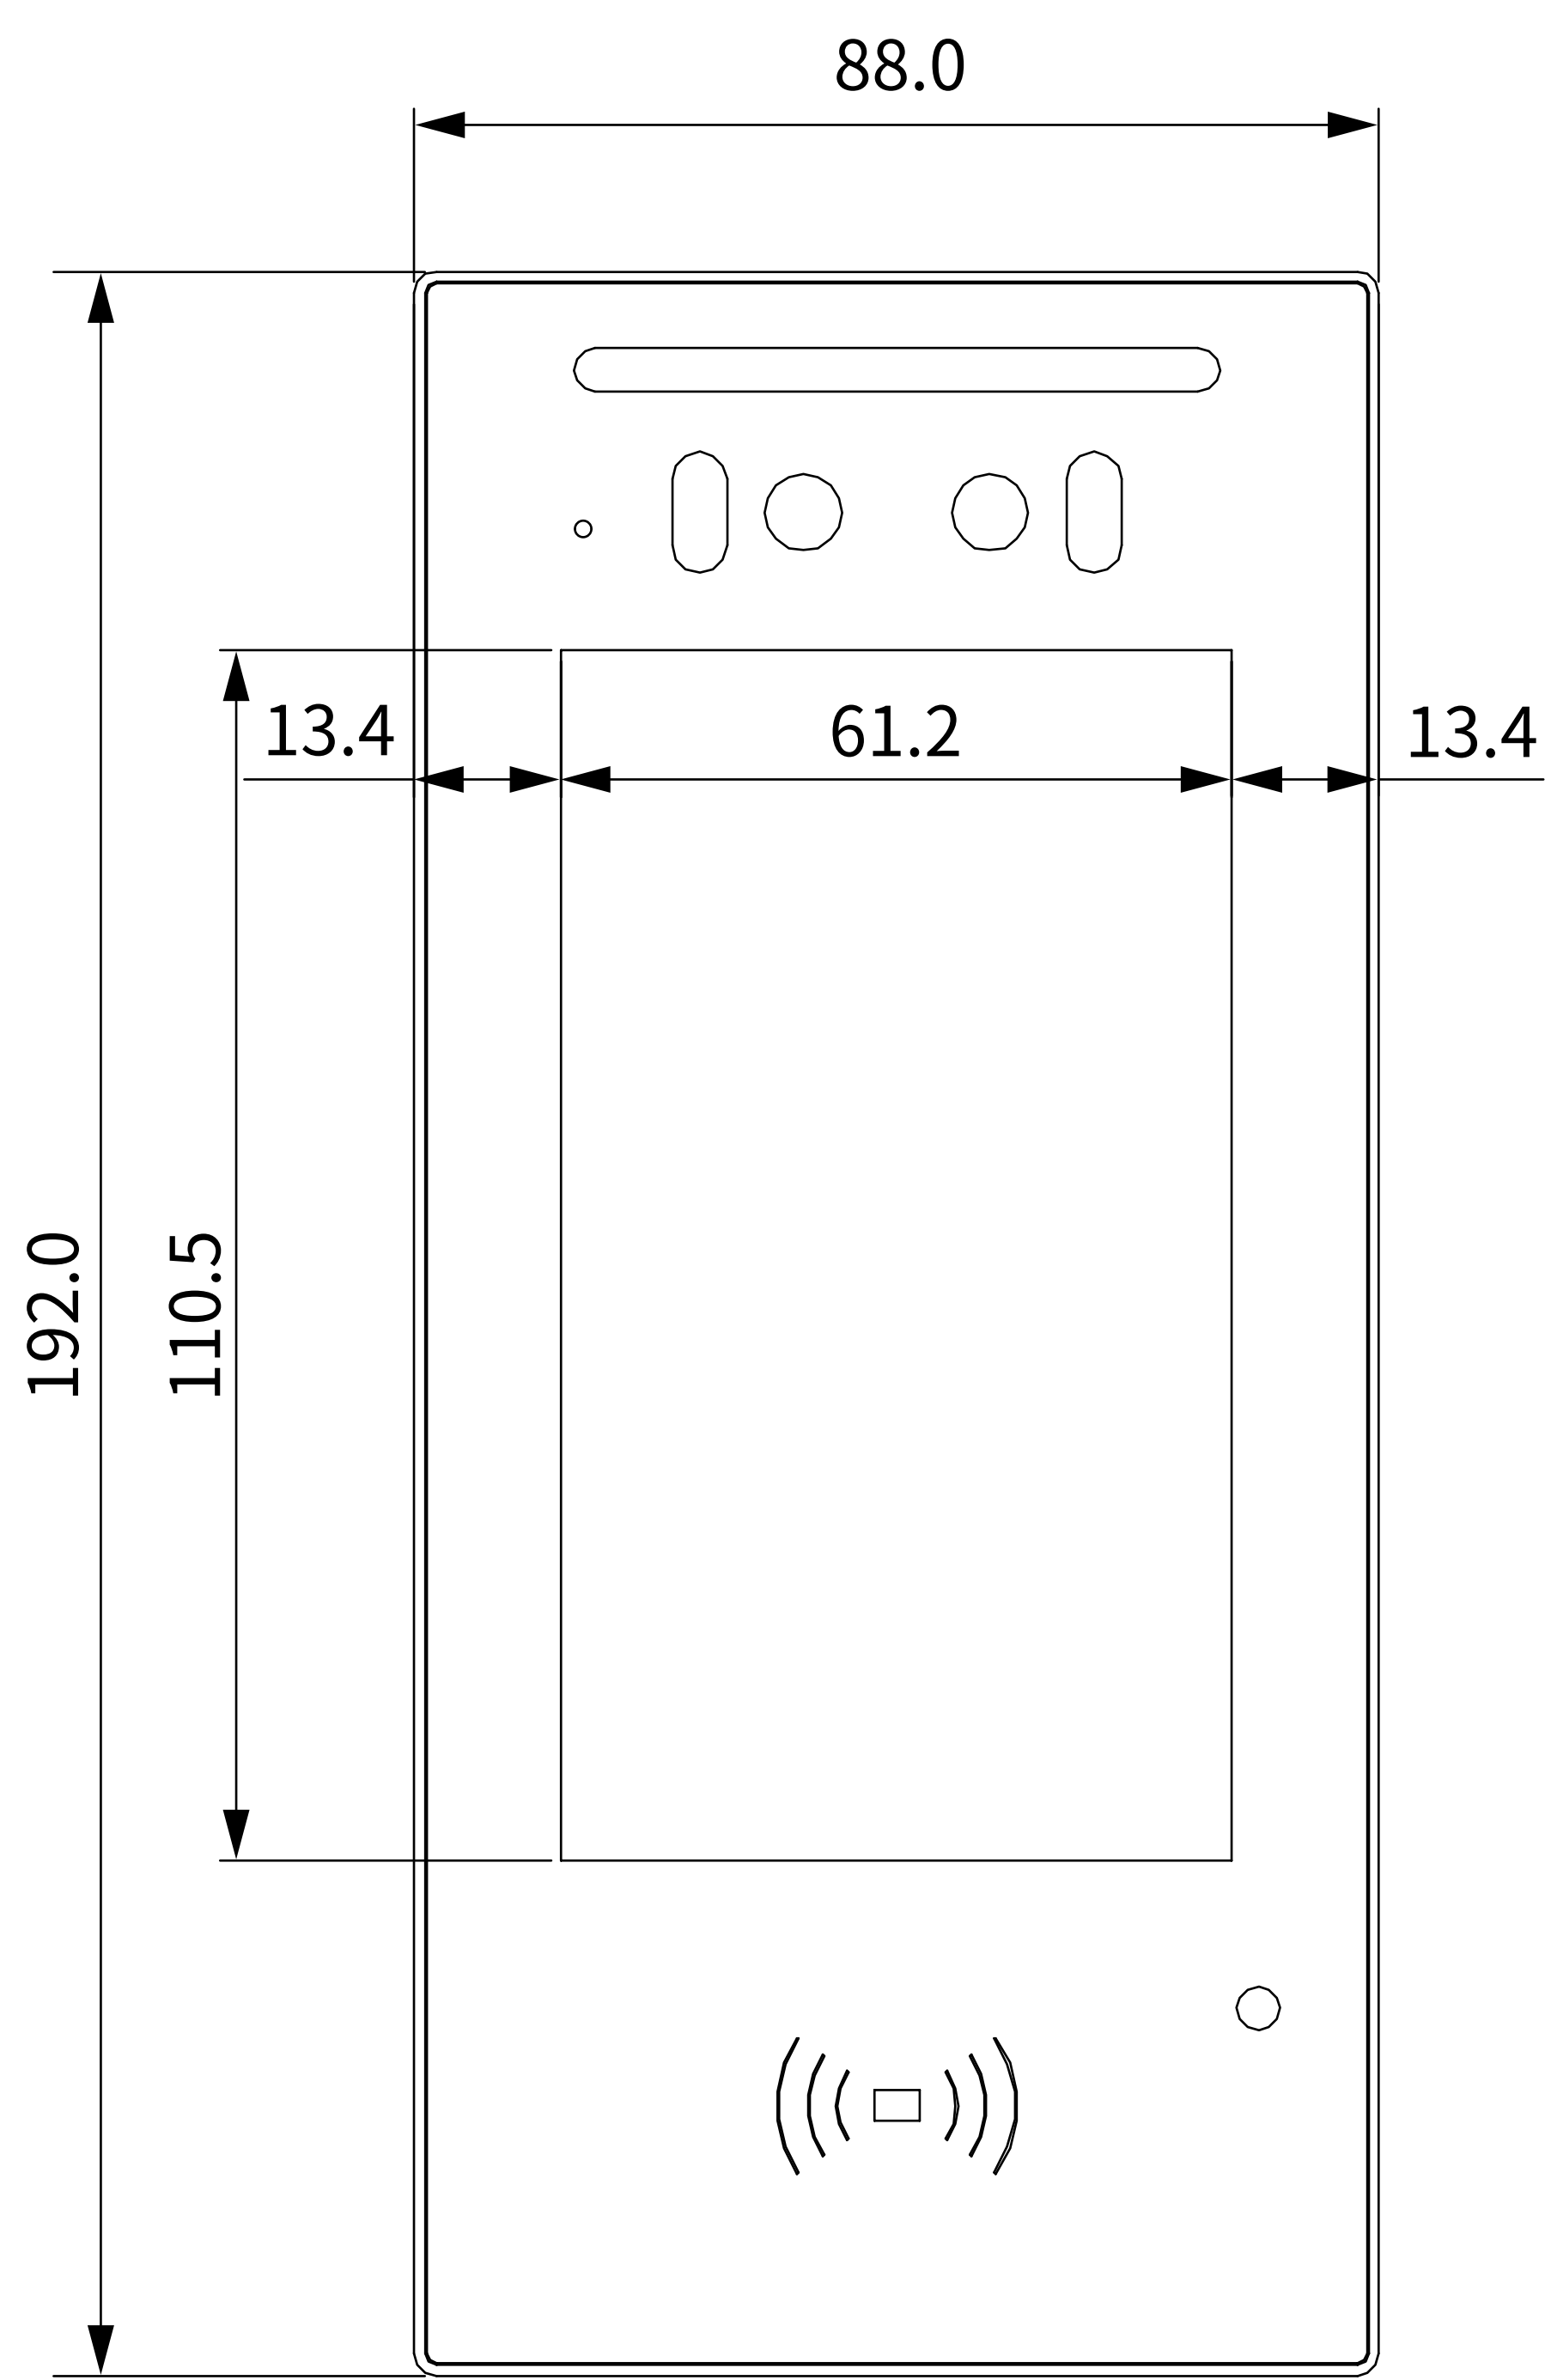


1 FRONT VIEW

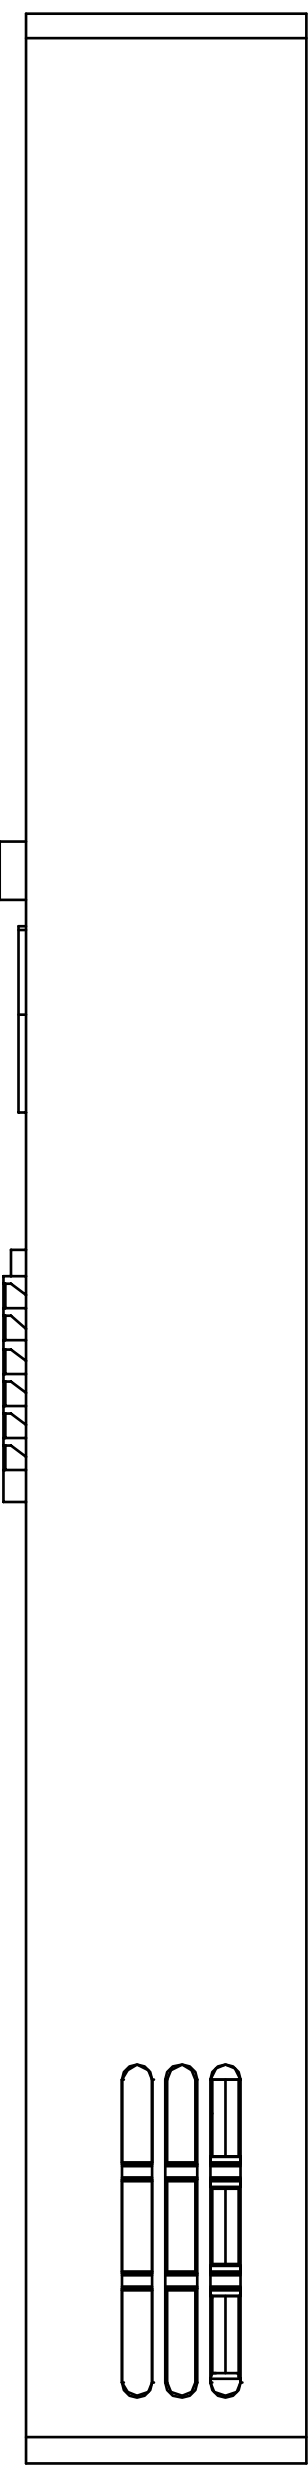


3 LEFT VIEW

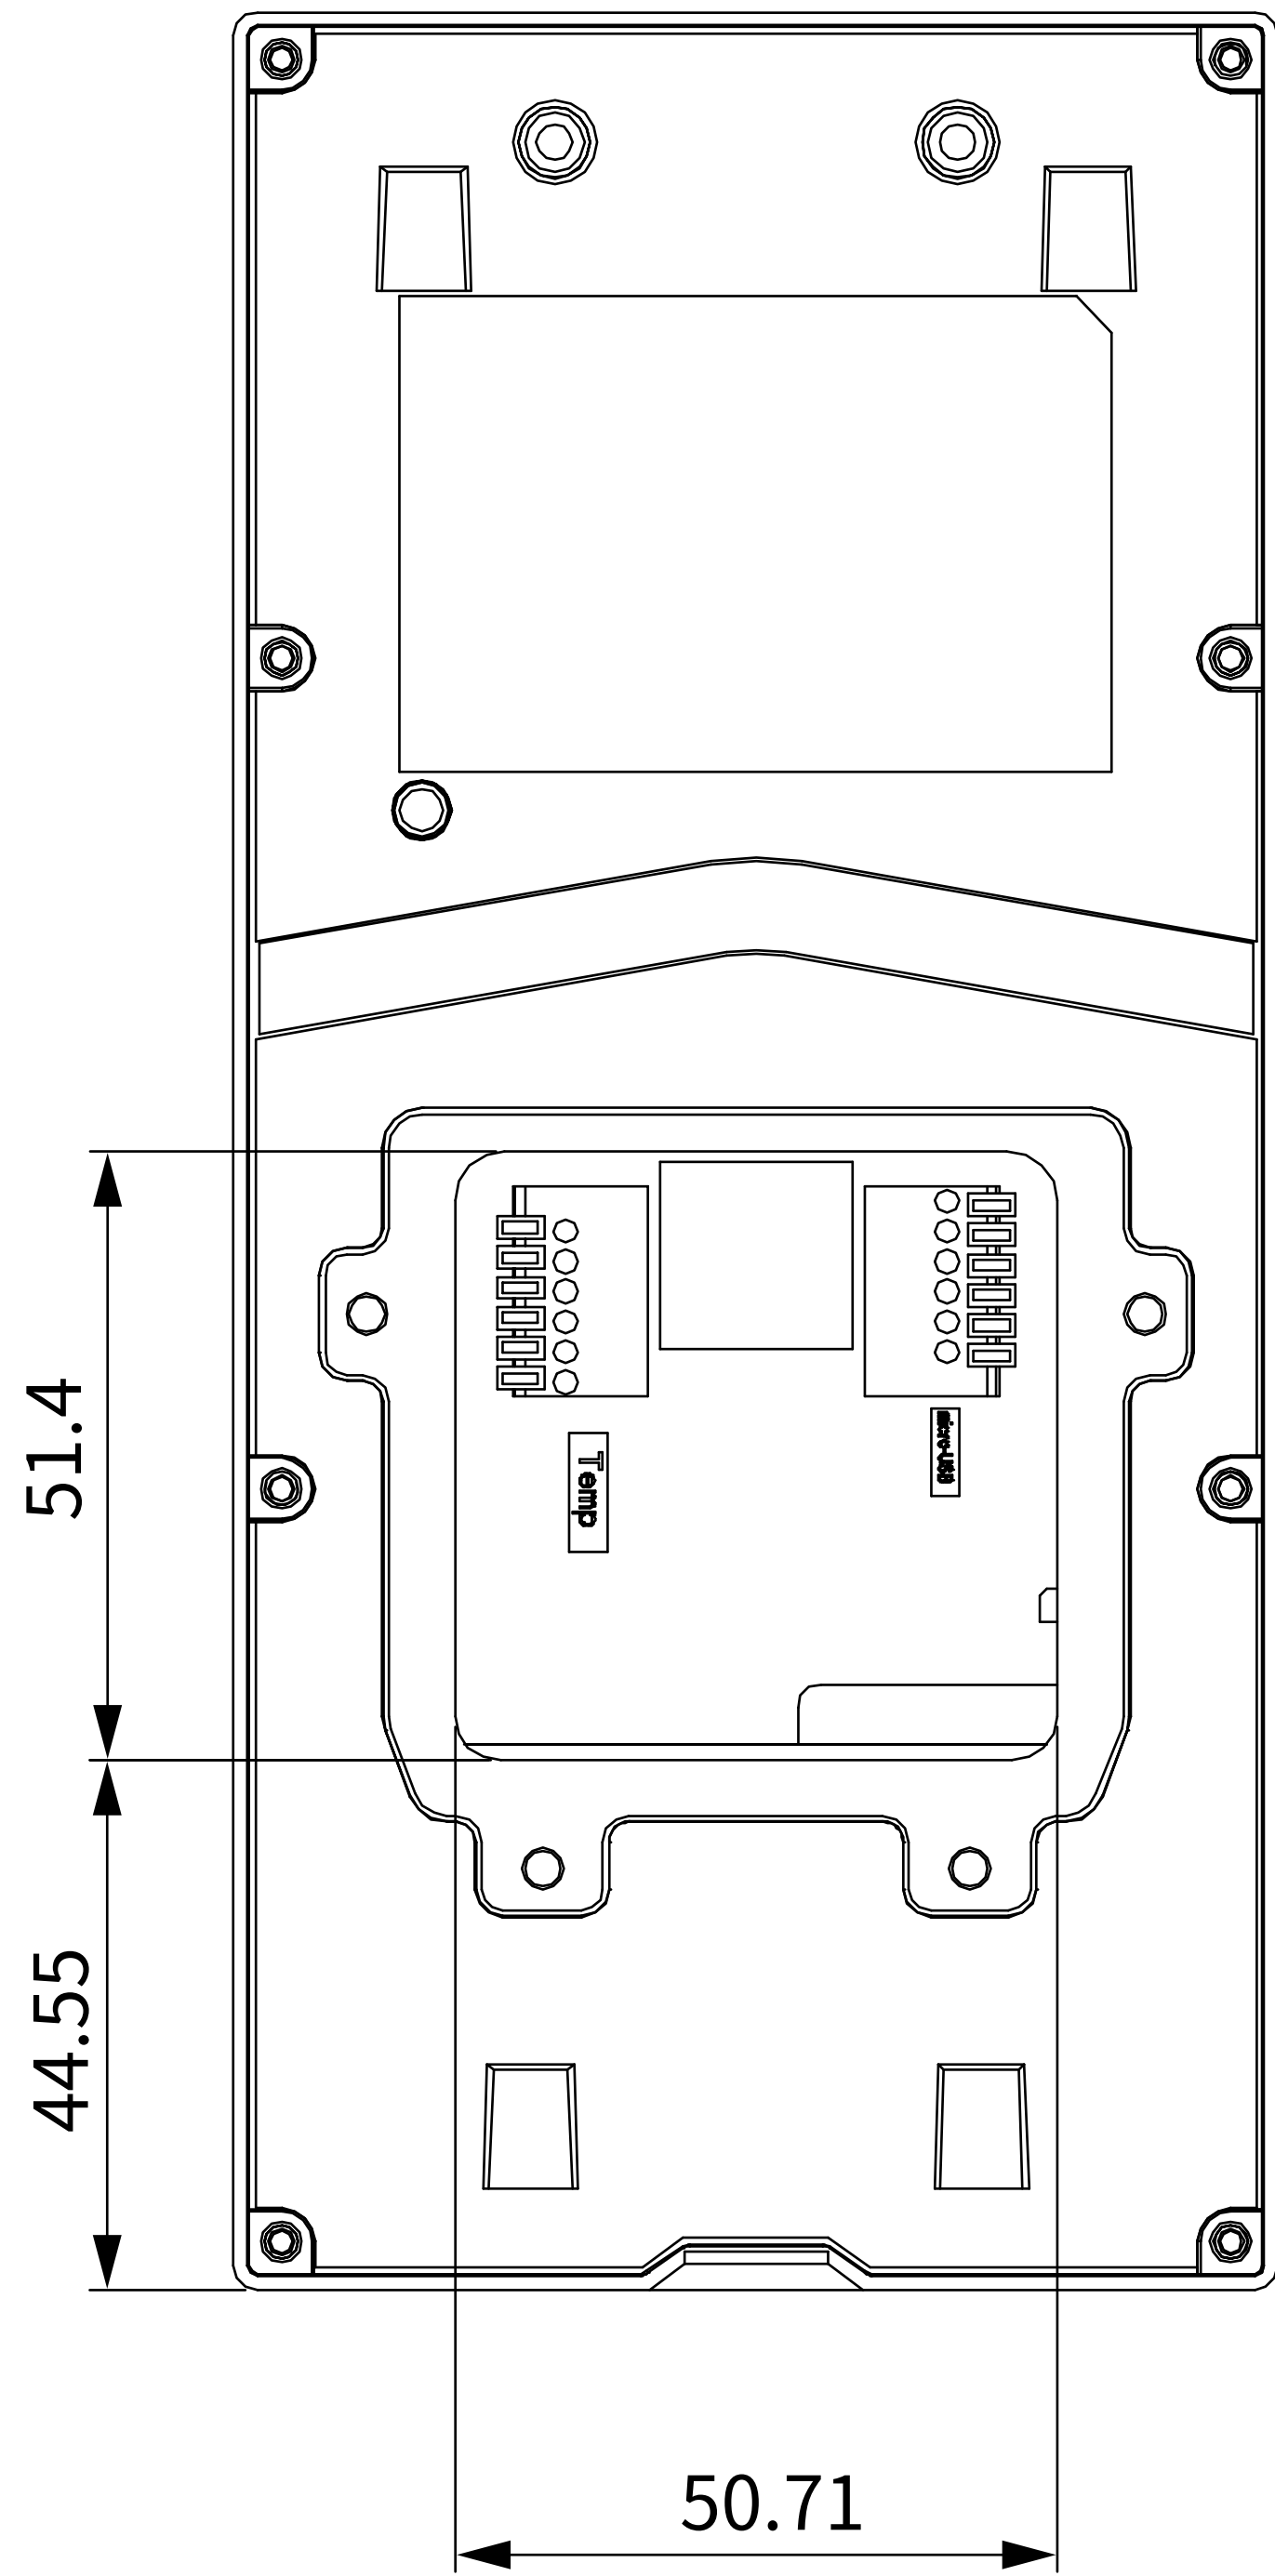

4 BACK VIEW

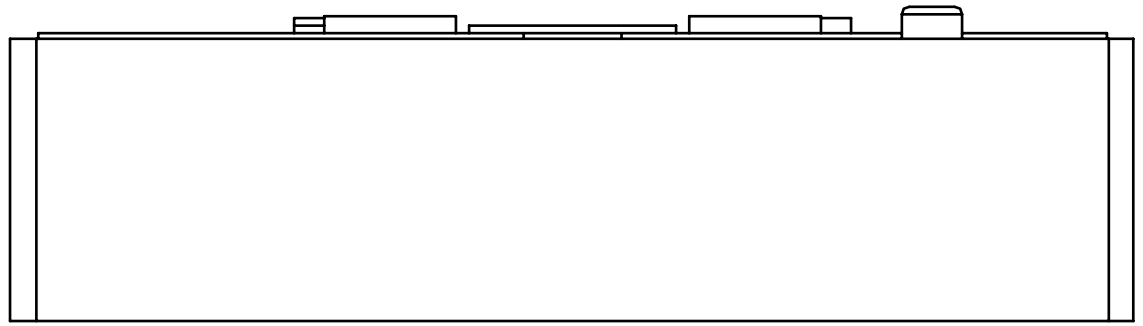

5 TOP VIEW

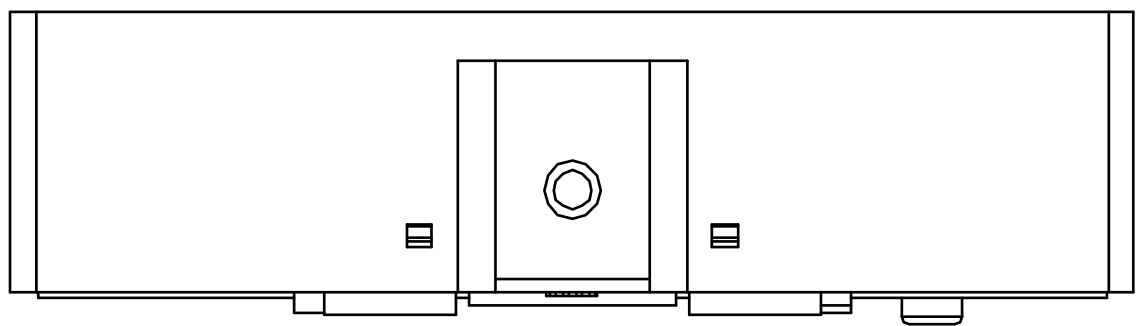

6 BOTTOM VIEW

Applicable Model E16
Drawing Title Intercom Panel
Drawing Unit mm
Drawing Scale Not to scale
DRAFT SUBJECT TO CHANGE
Last Revised Jun 21,2025
Drawing Version V1.0
Page 1 of 12

Applicable Model

E16

Drawing Title

Wall Mounting
Bracket

Drawing Unit

mm

Drawing Scale

Not to scale

DRAFT
SUBJECT TO
CHANGE

Last Revised


Jun 21,2025

Drawing Version


V1.0

Page


2 of 12

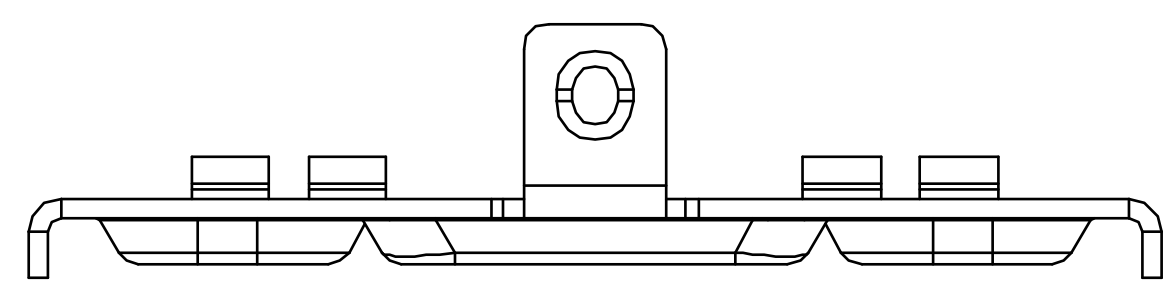


6 BOTTOM VIEW

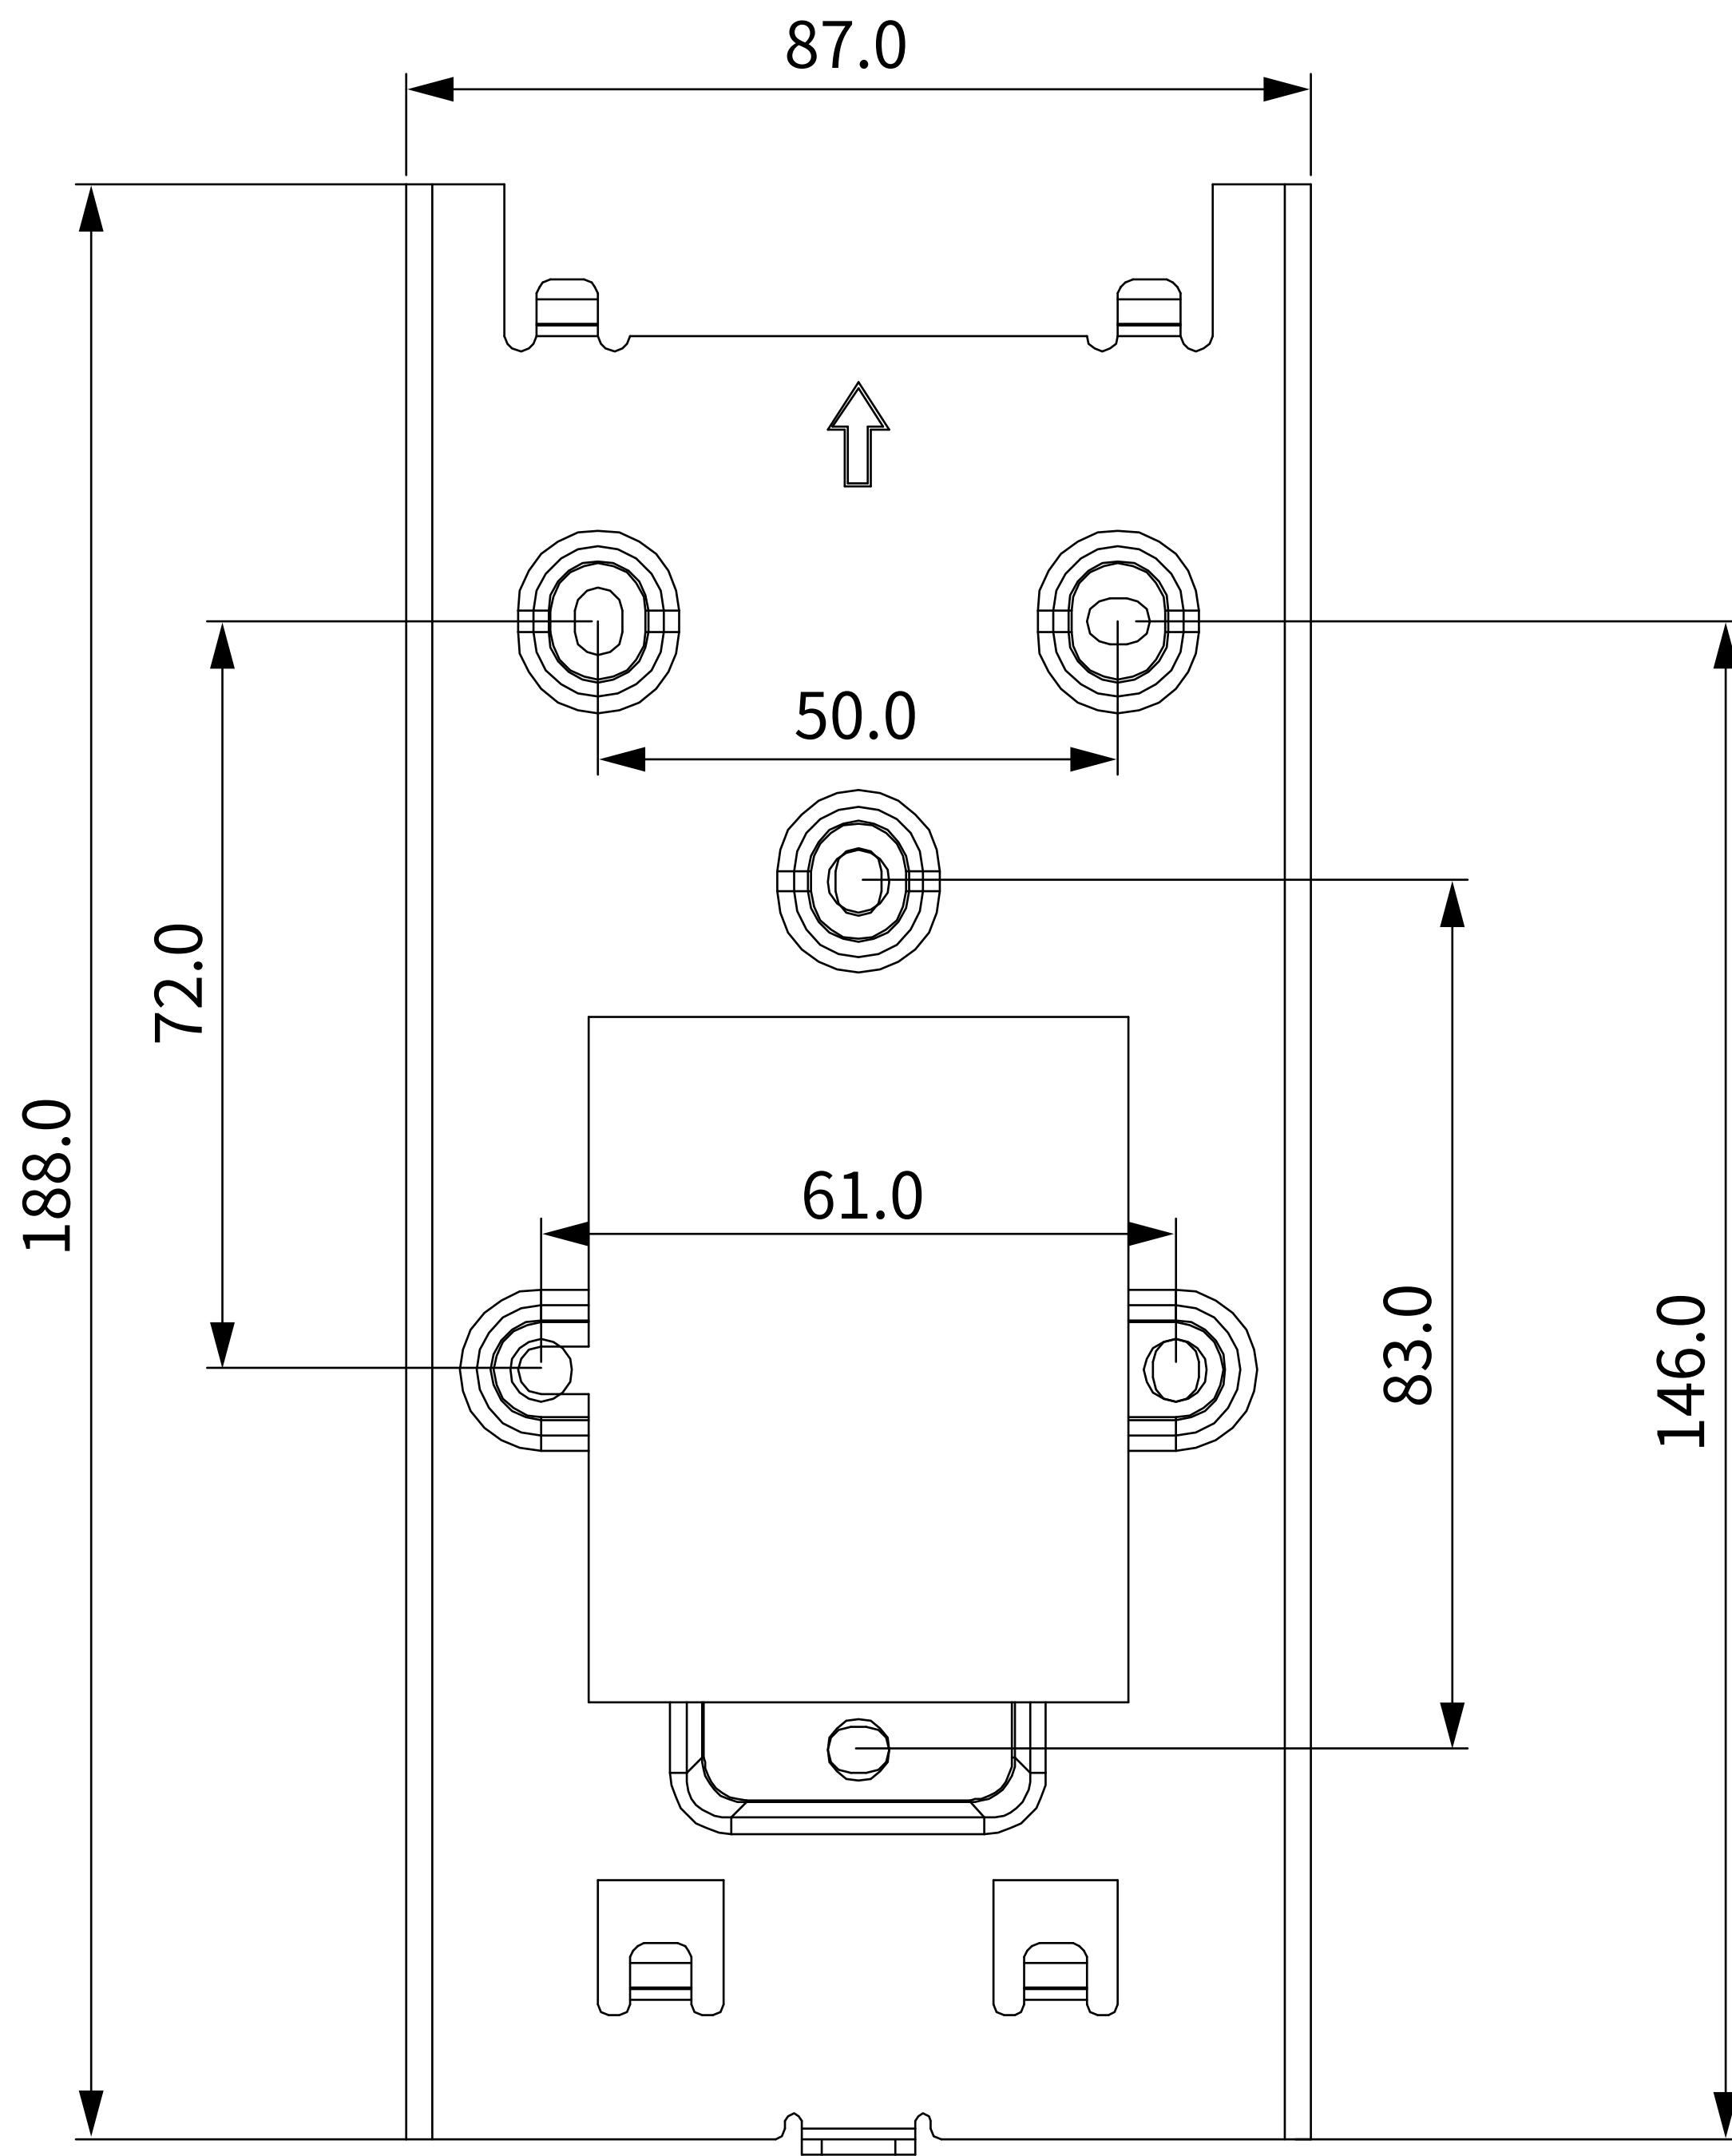


1 FRONT VIEW

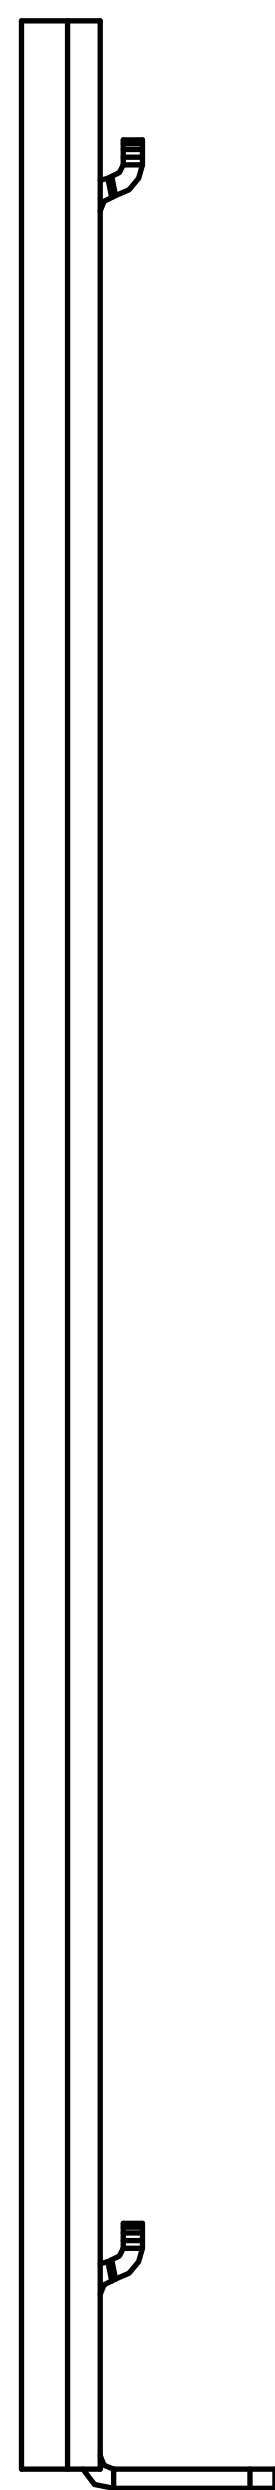


3 LEFT VIEW

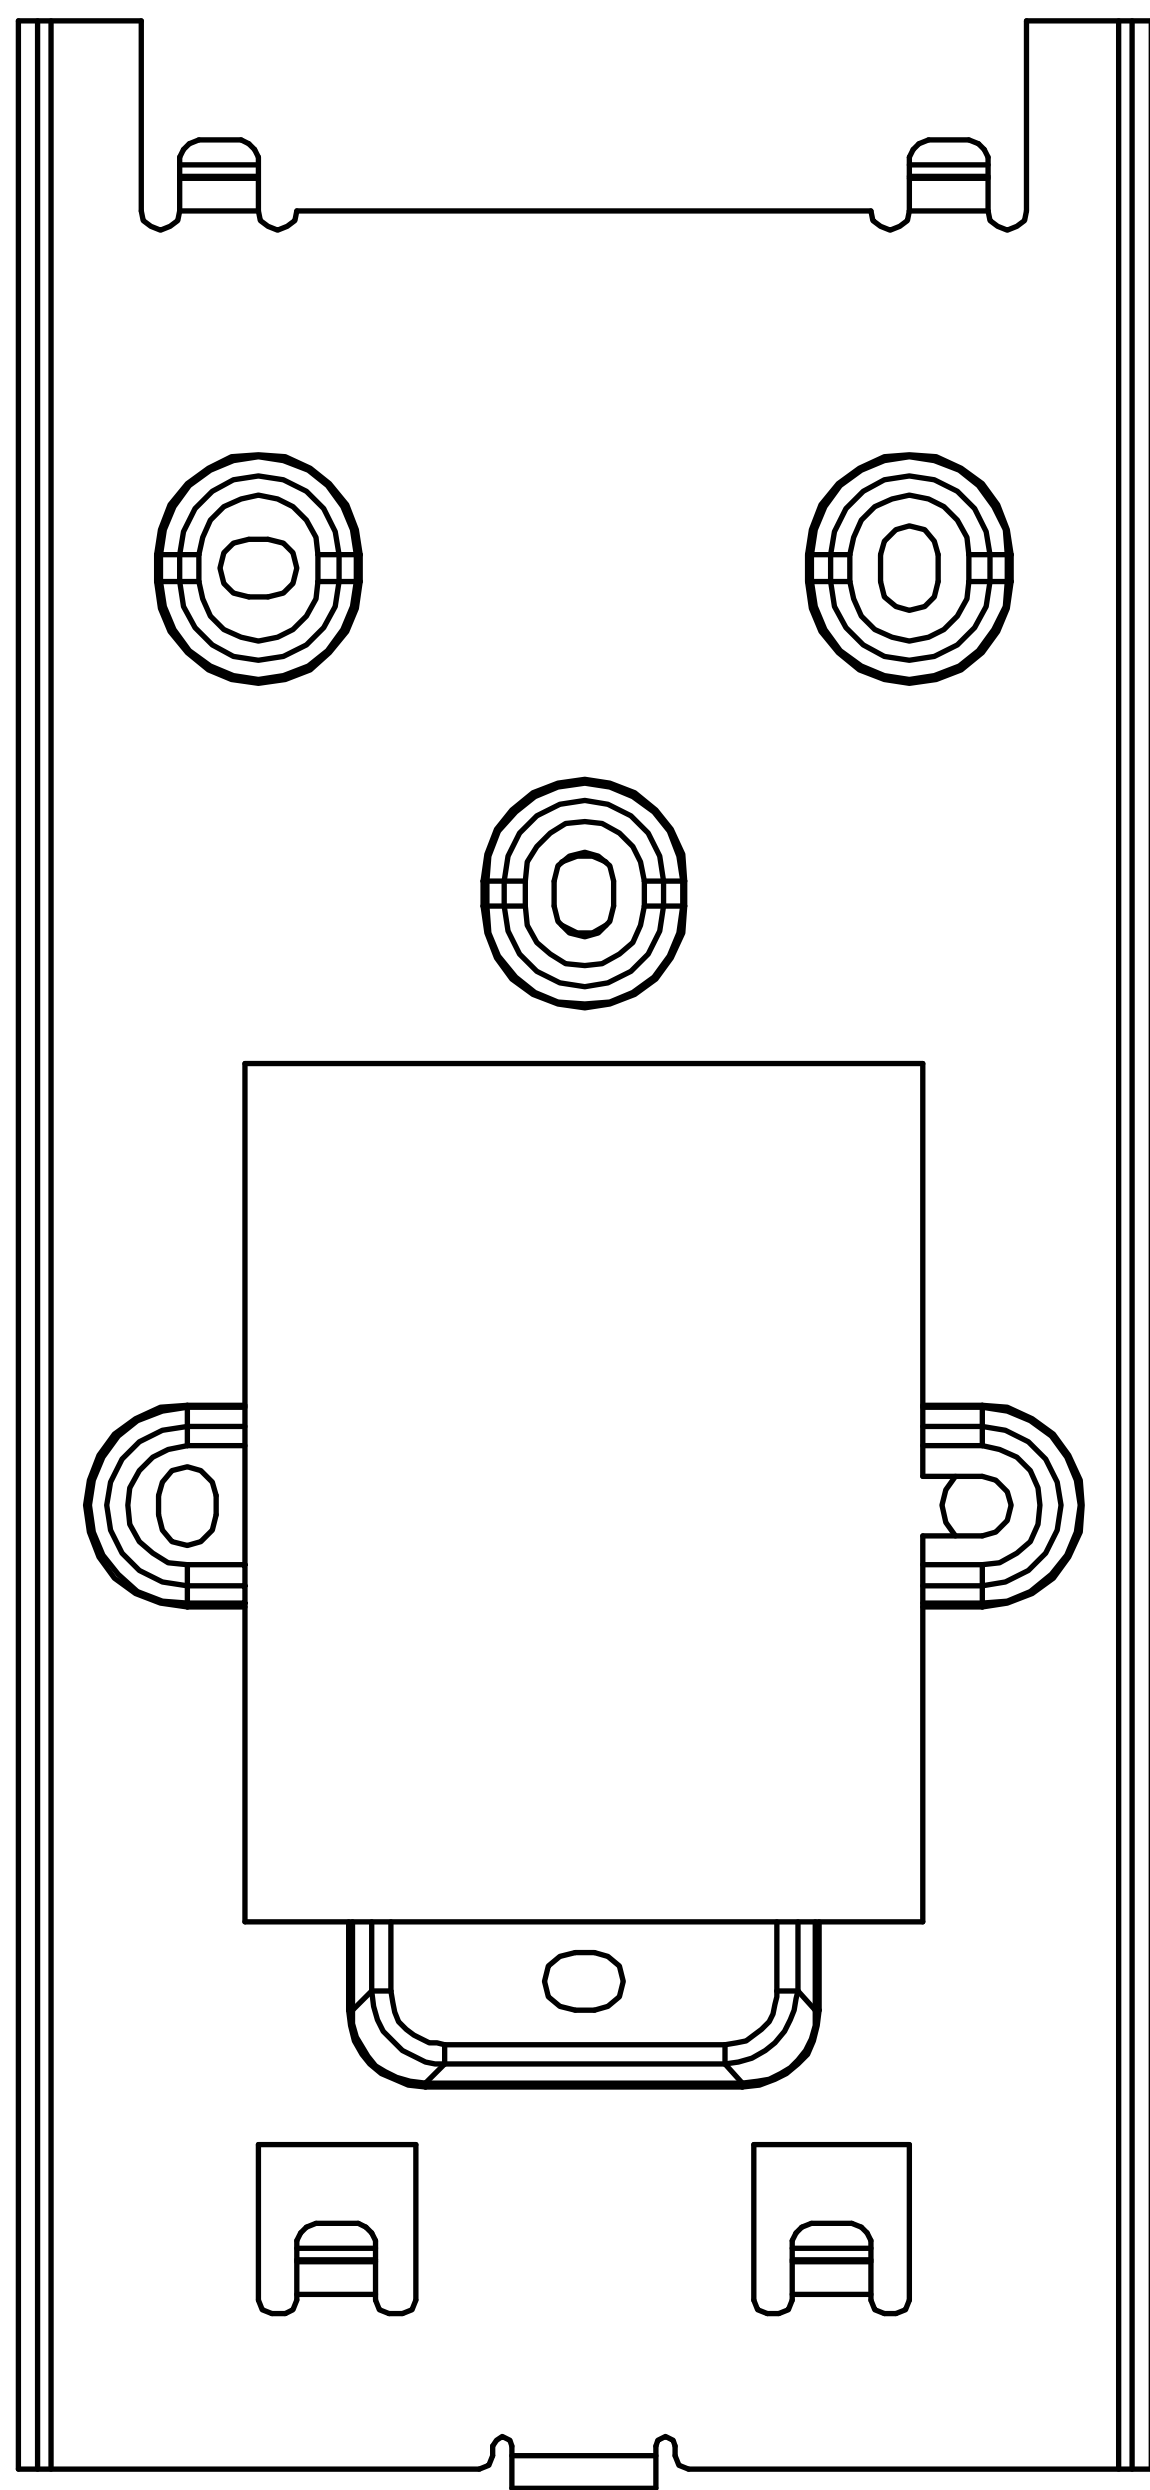


4 BACK VIEW

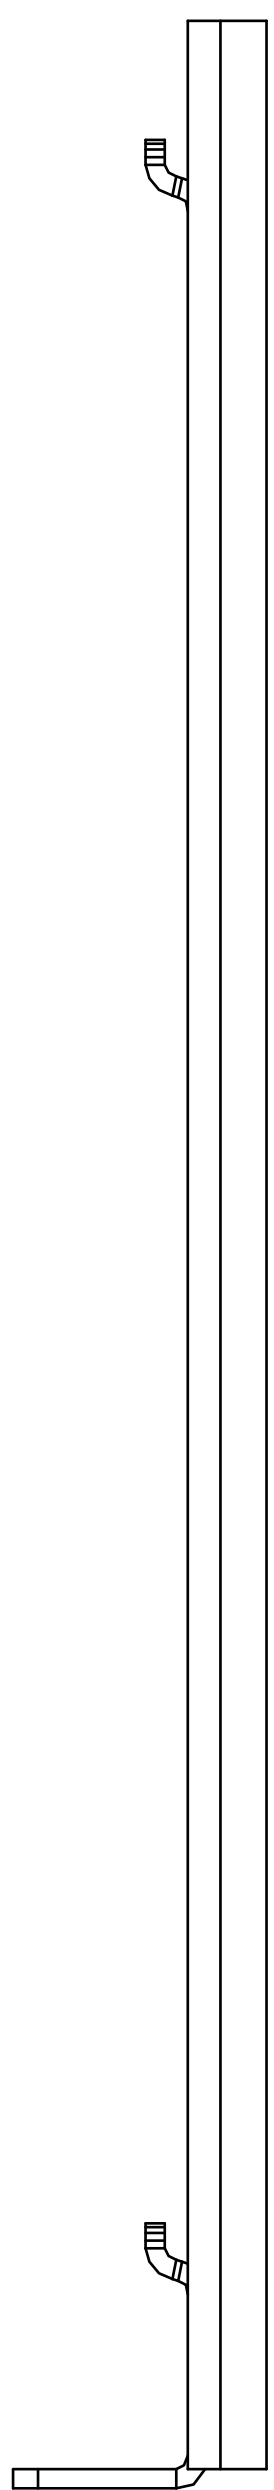

2 RIGHT VIEW

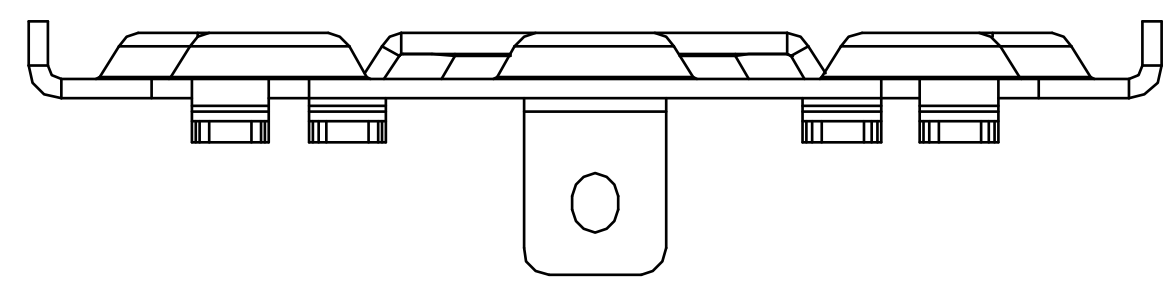

5 TOP VIEW


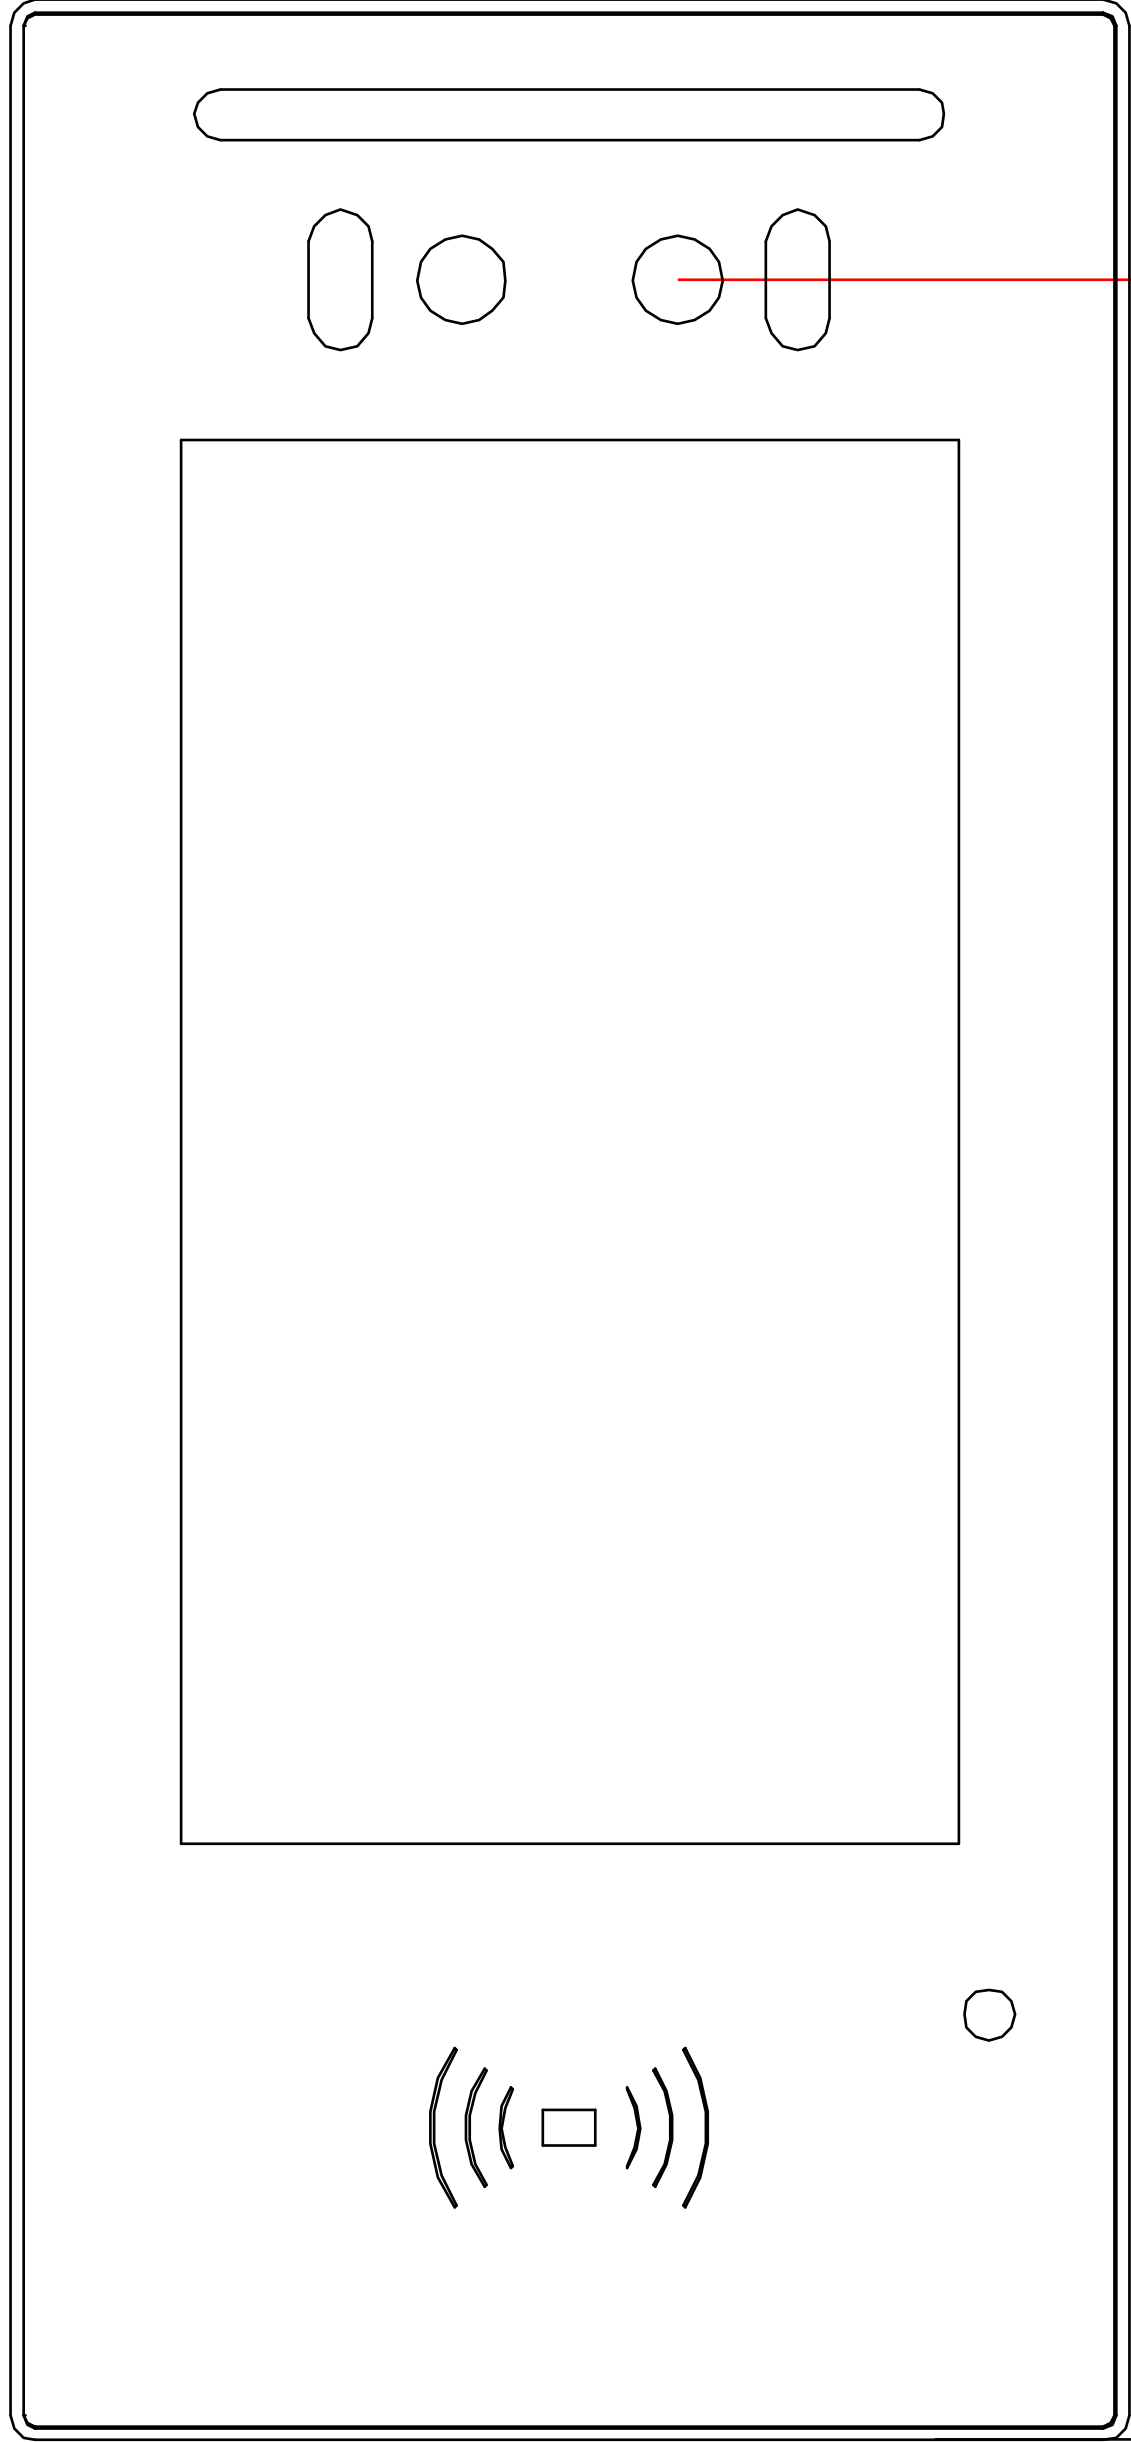


1 INTERCOM PANEL FRONT VIEW

1330mm TO BOTTOM OF PANEL



1500mm TO CENTER OF CAMERA

ADA Compliance Requirement

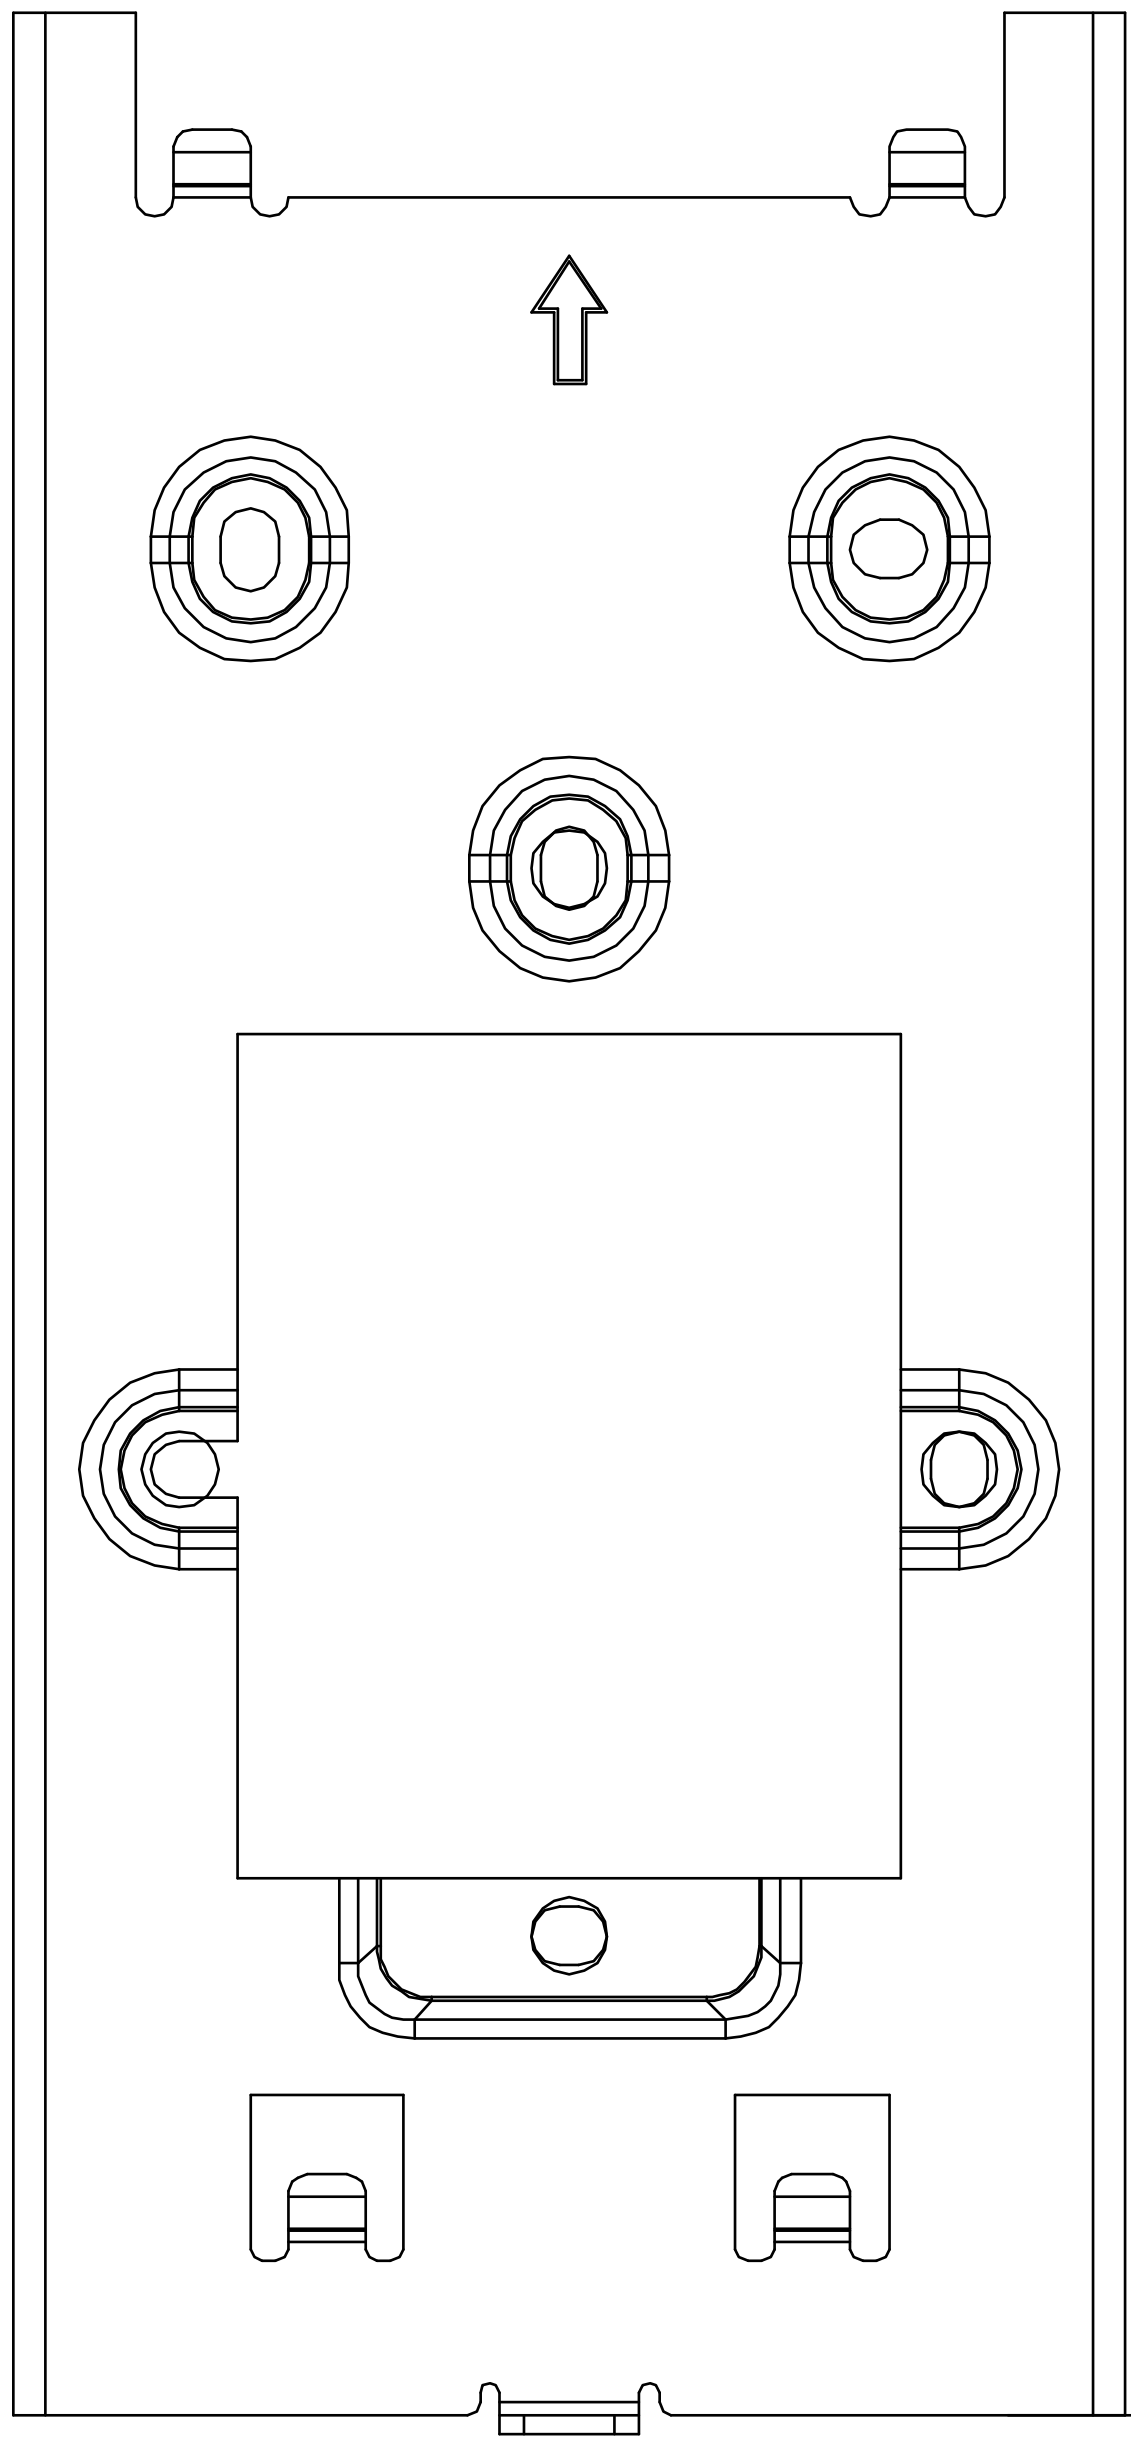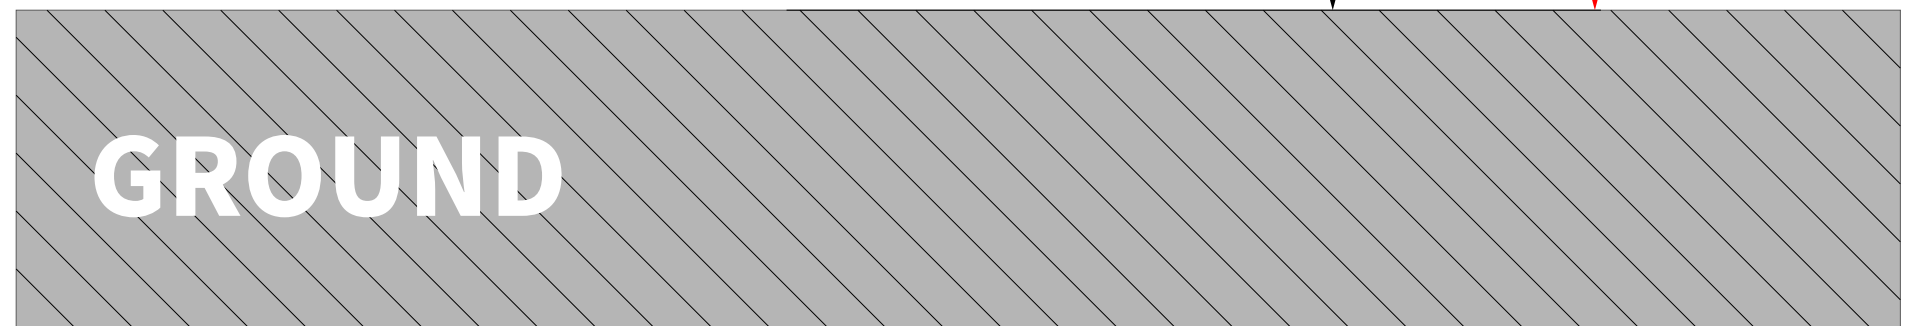


2 FRONT VIEW:WALL MOUNTING BRACKET PLACEMENT

1330mm TO BOTTOM OF BRACKET

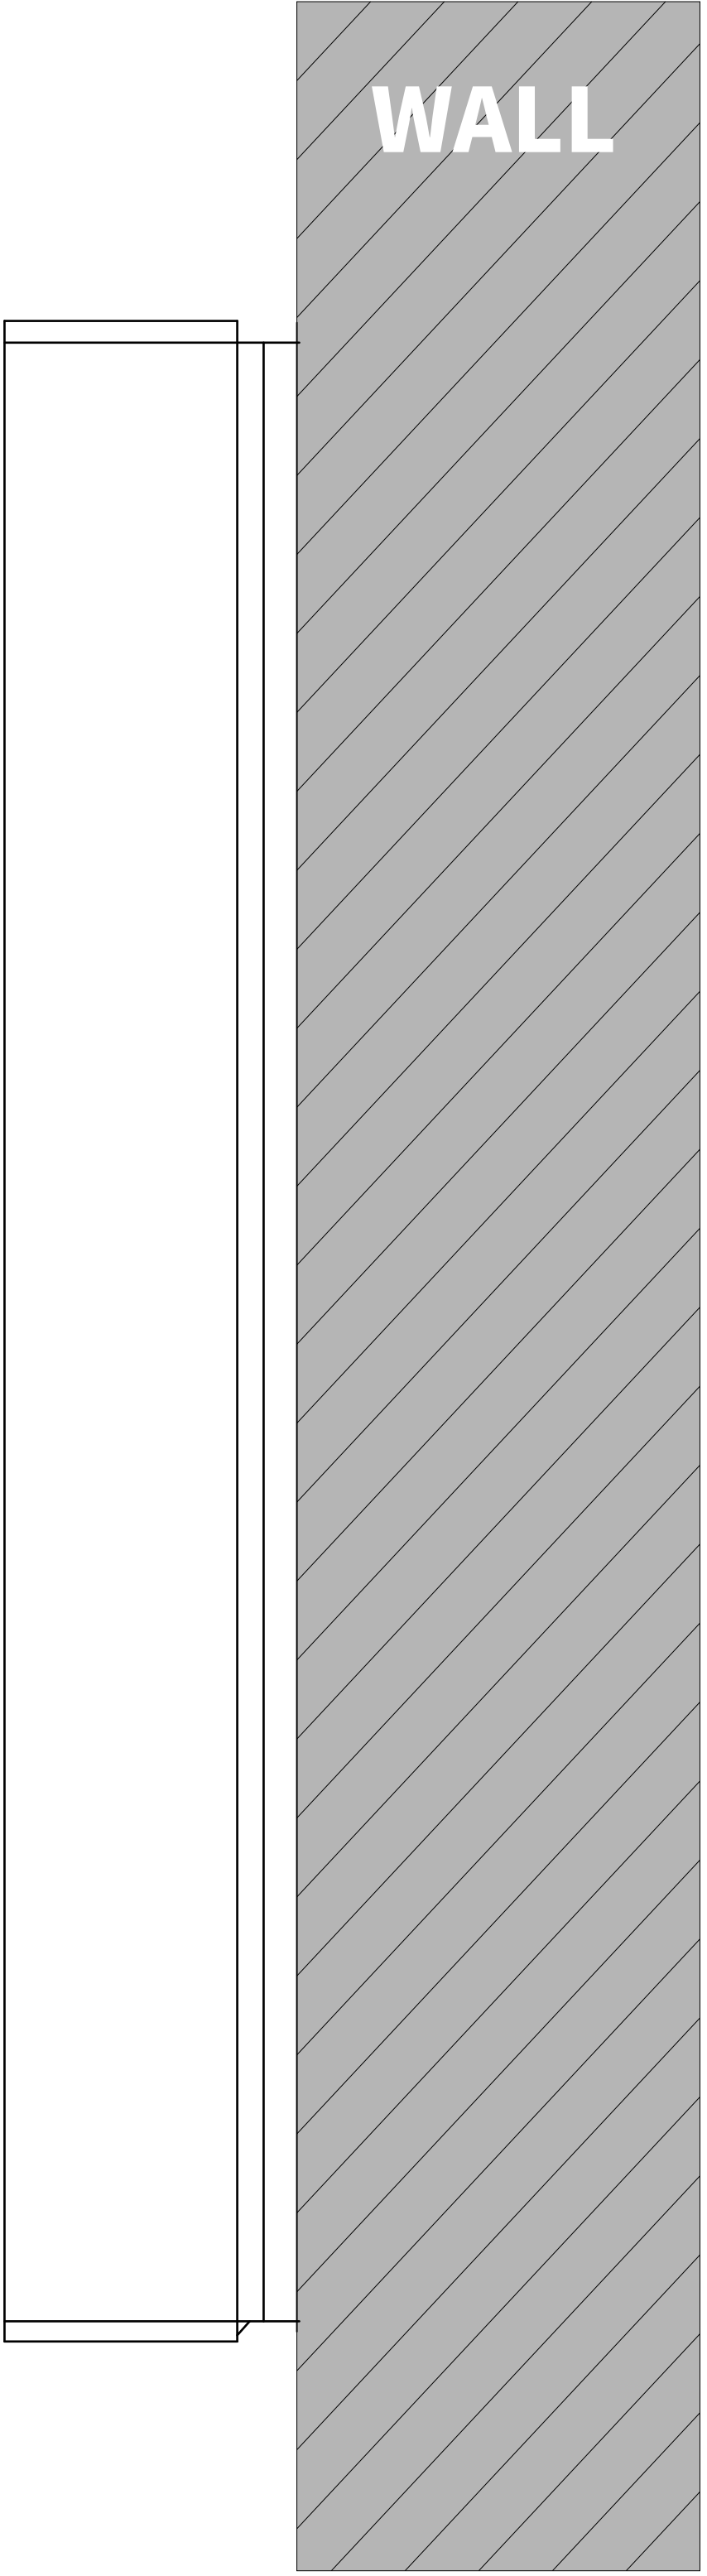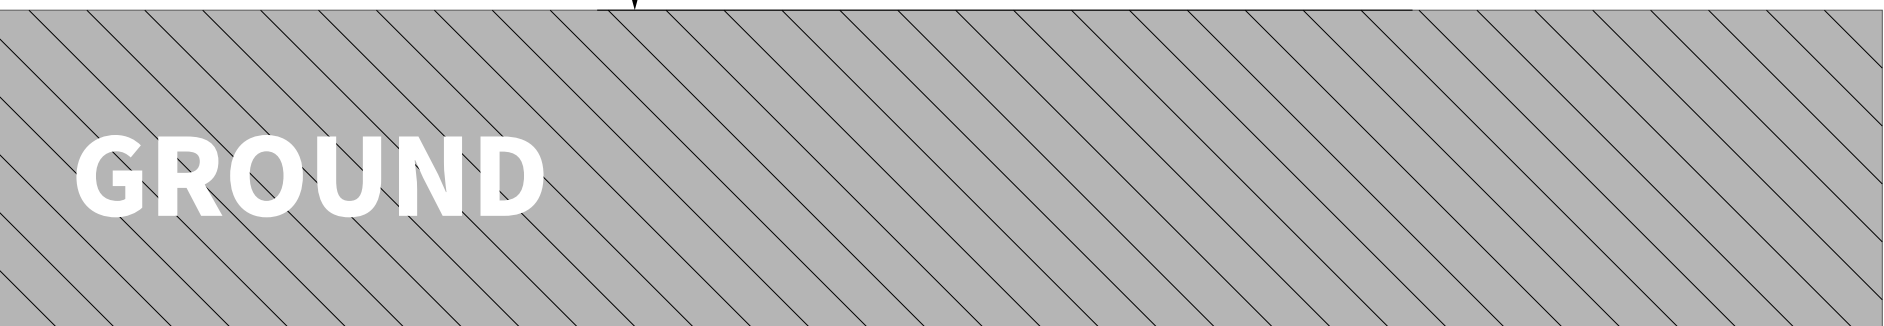

3 SIDE VIEW:INTERCOM ON WALL

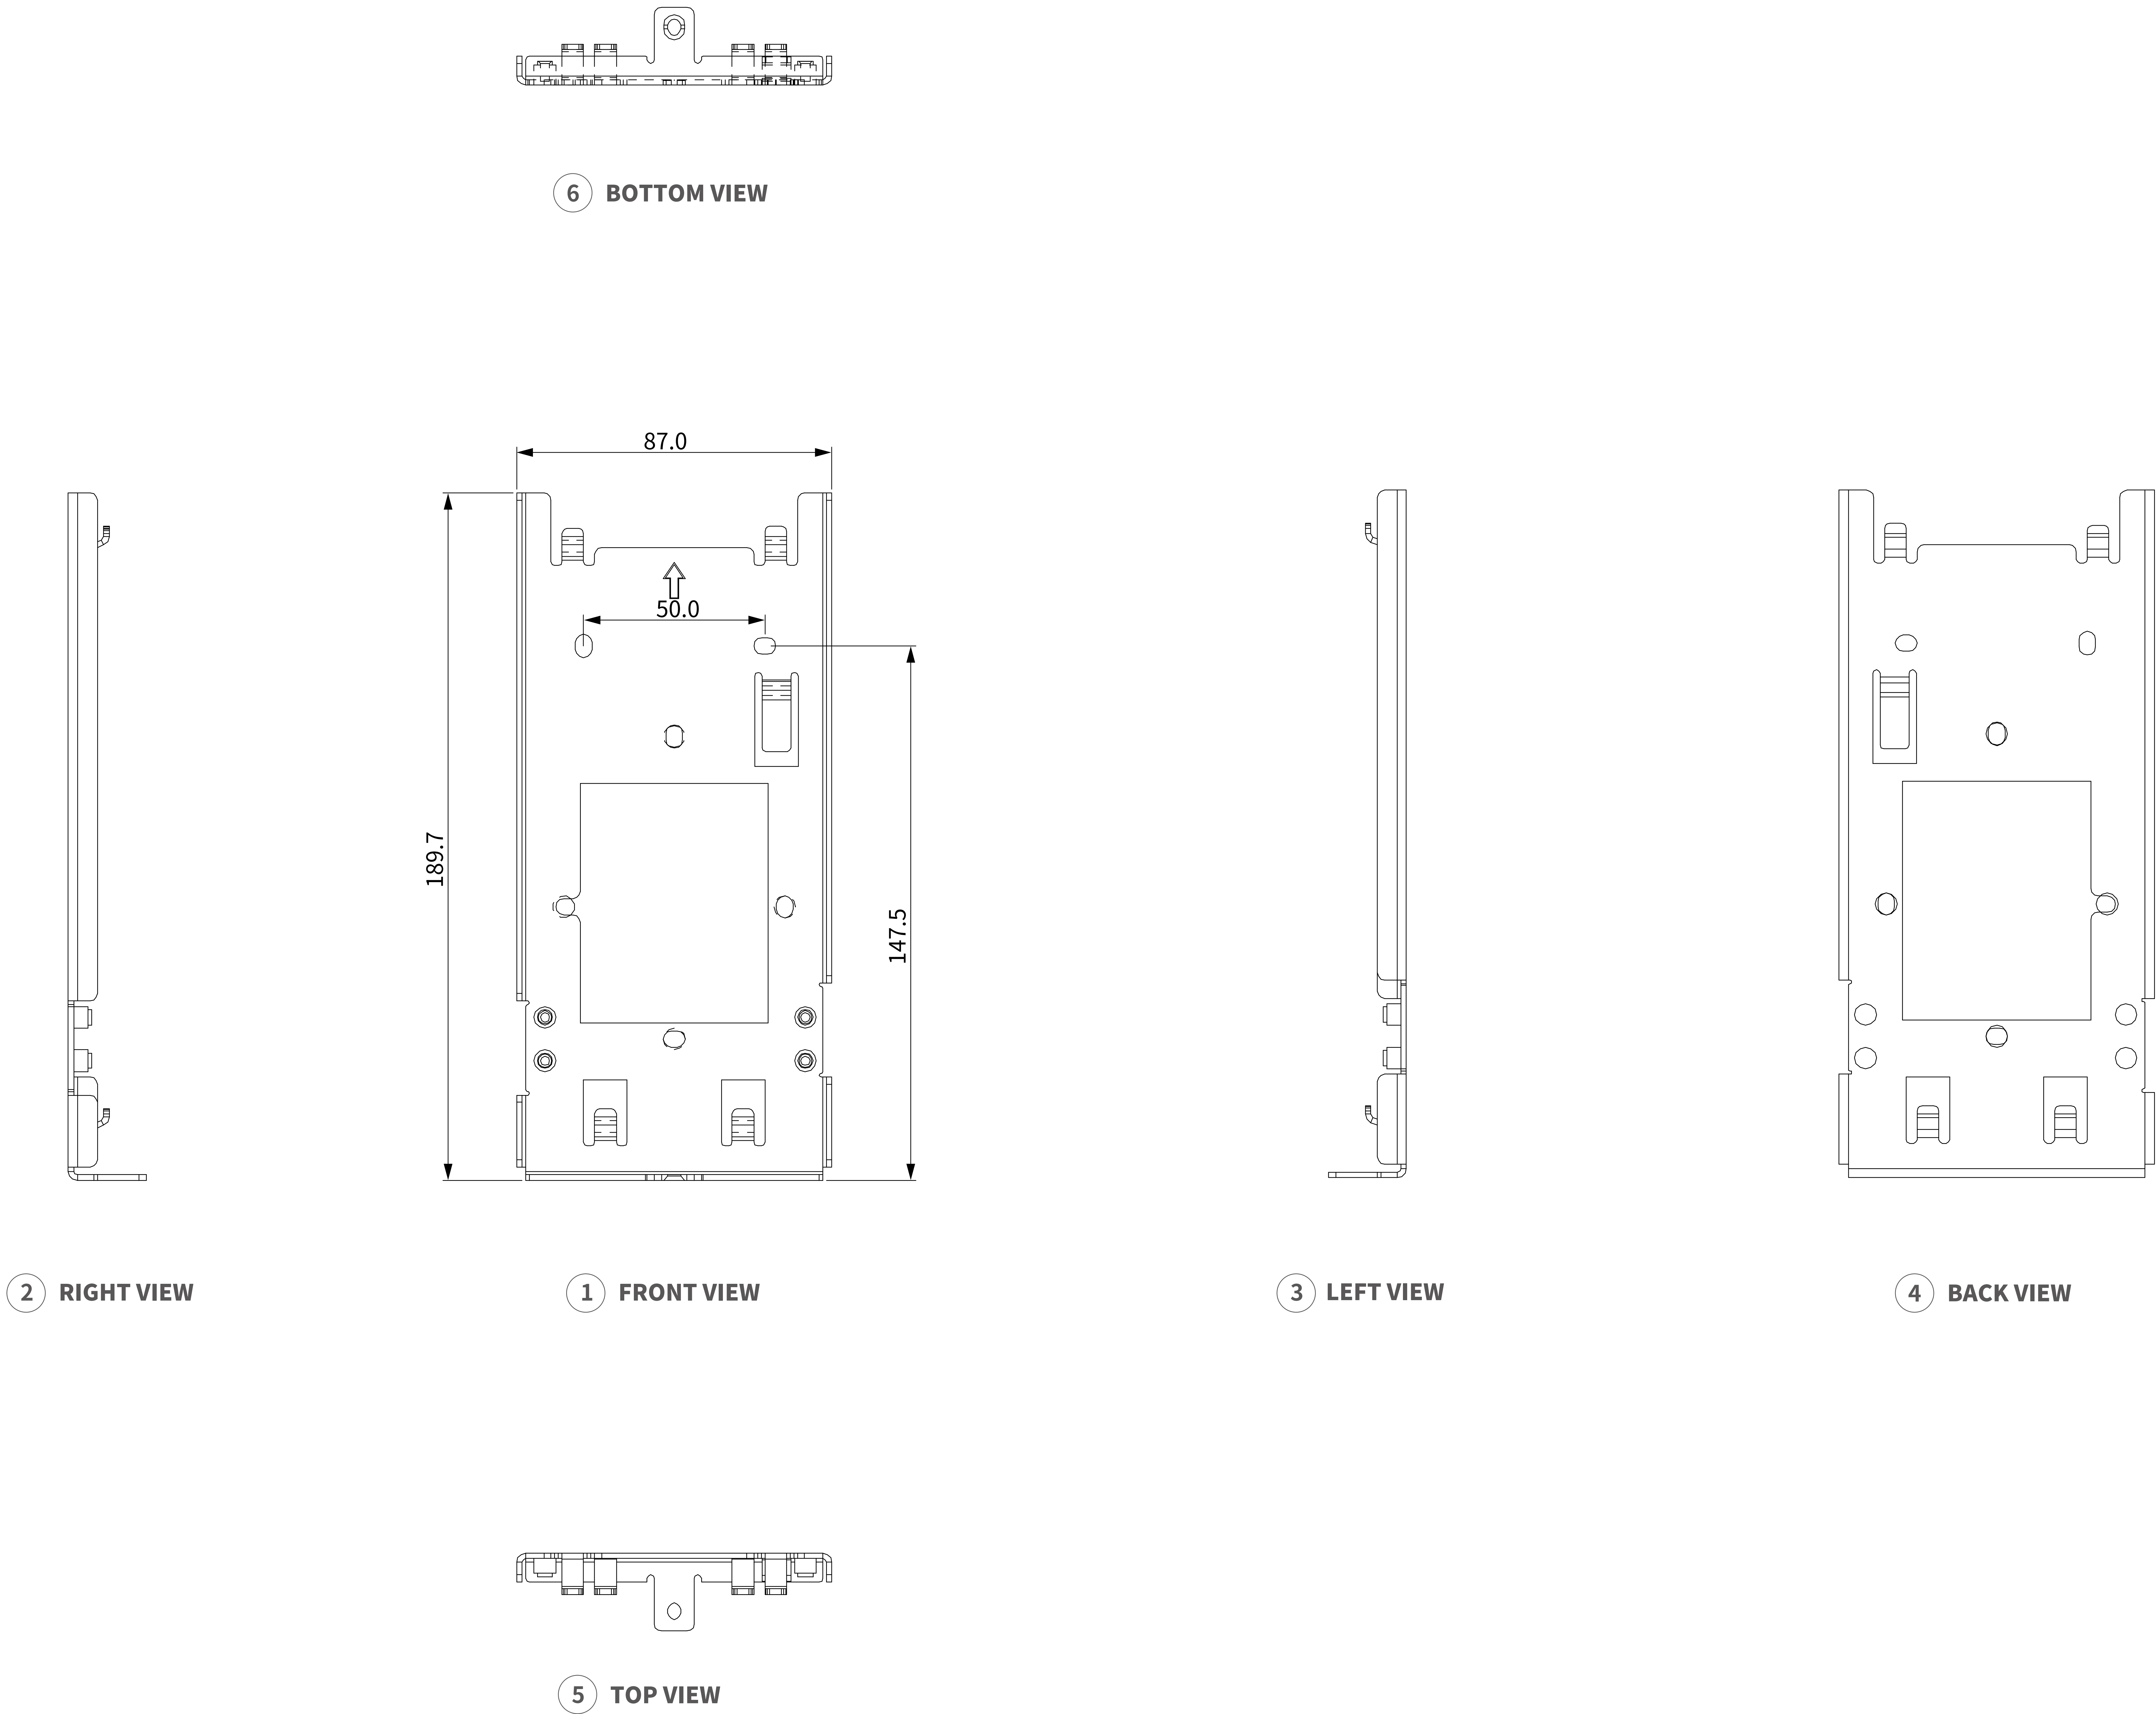

Applicable Model
E16

Drawing Title
Wall Mounting Bracket
With Temperature
Measurement Module


Drawing Unit
mm

Drawing Scale
Not to scale

**DRAFT
SUBJECT TO
CHANGE**

Last Revised
Jun 21,2025

Drawing Version
V1.0


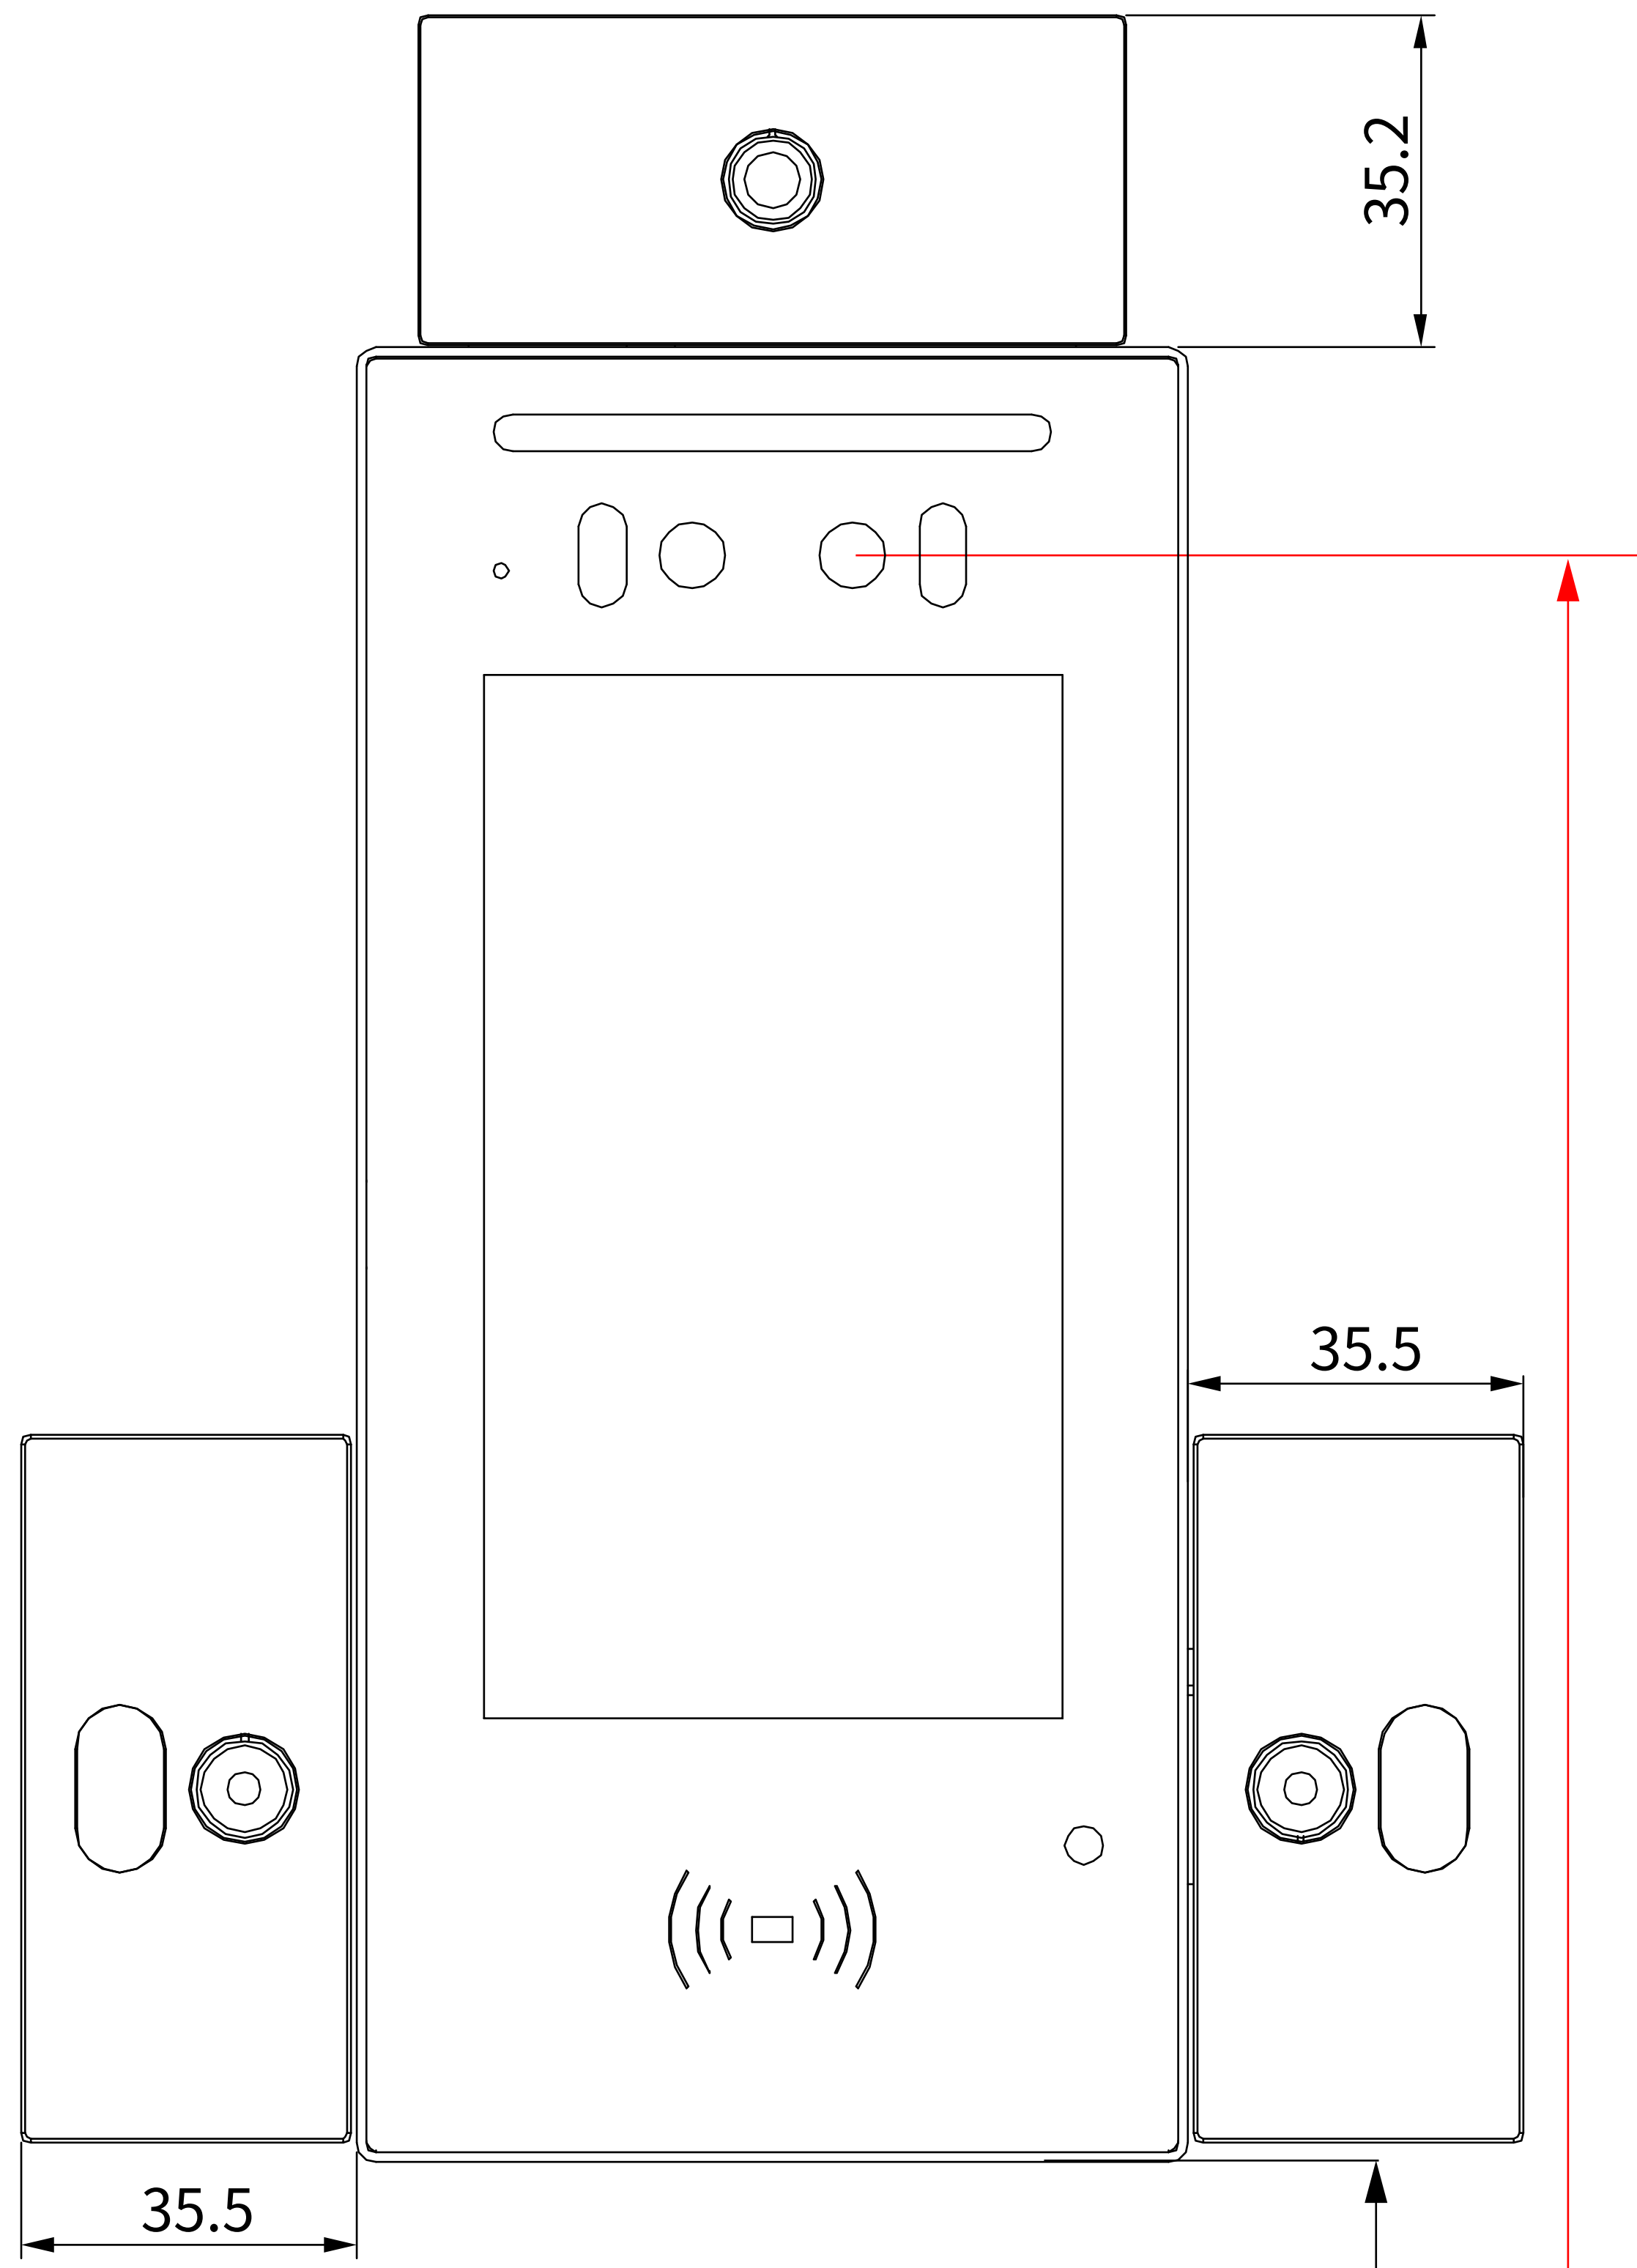


1 INTERCOM PANEL WITH TEMPERATURE MEASUREMENT MODULE FRONT VIEW

1330mm TO BOTTOM OF PANEL



1500mm TO CENTER OF CAMERA

ADA Compliance Requirement

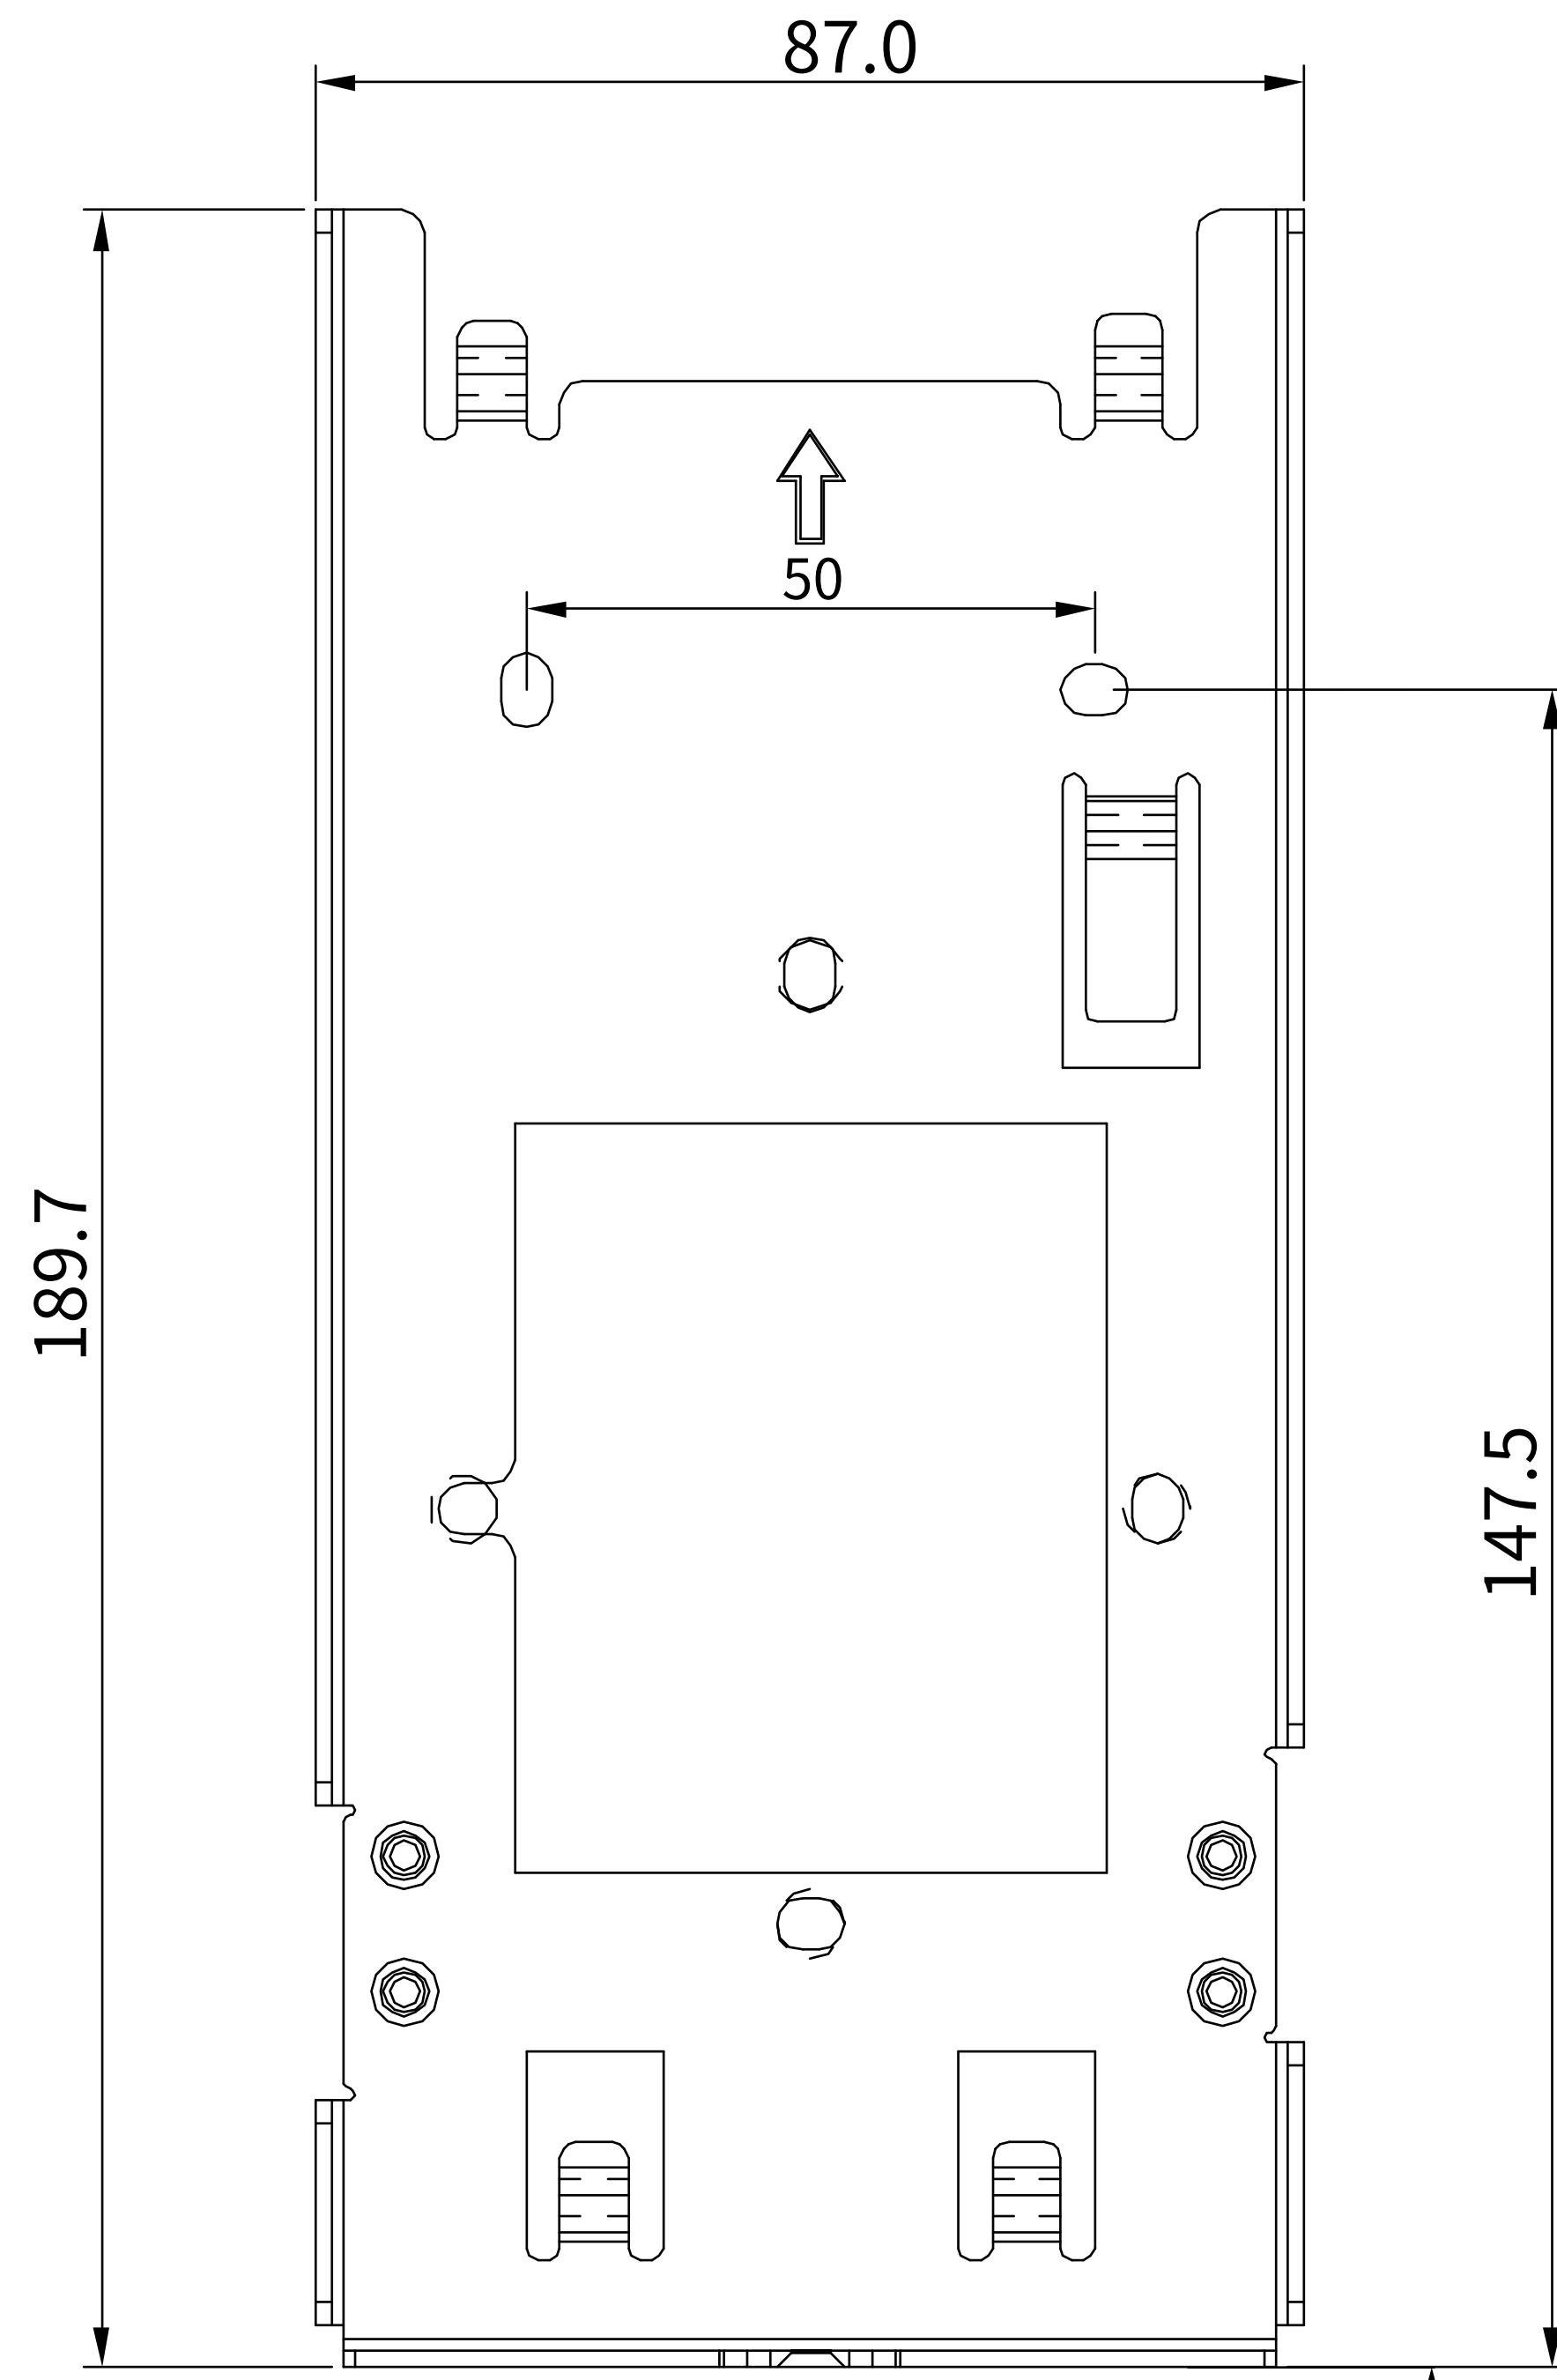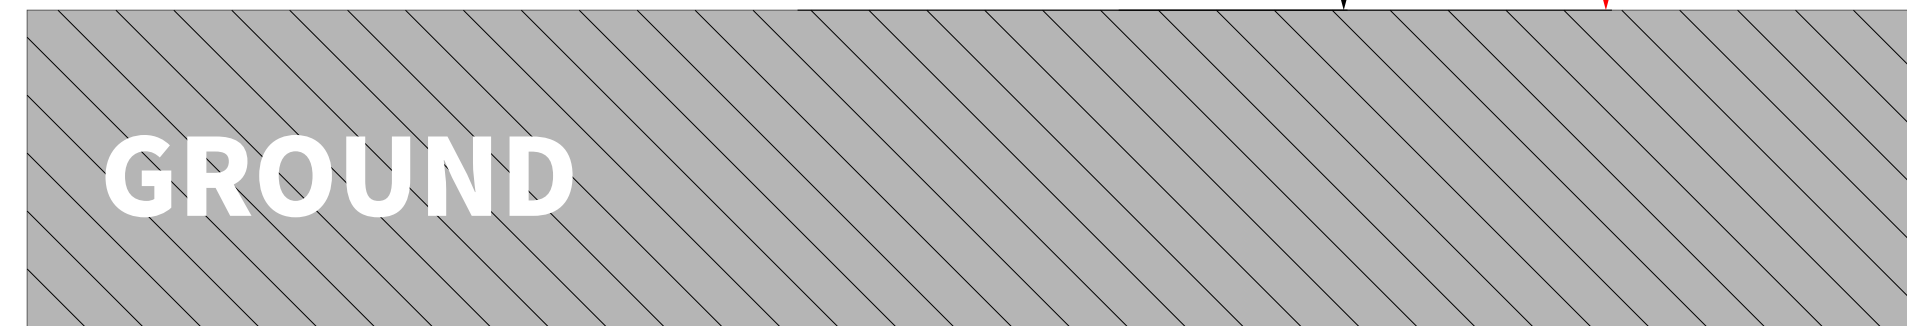

2 FRONT VIEW:WALL MOUNTING BRACKET PLACEMENT

1330mm TO BOTTOM OF BRACKET

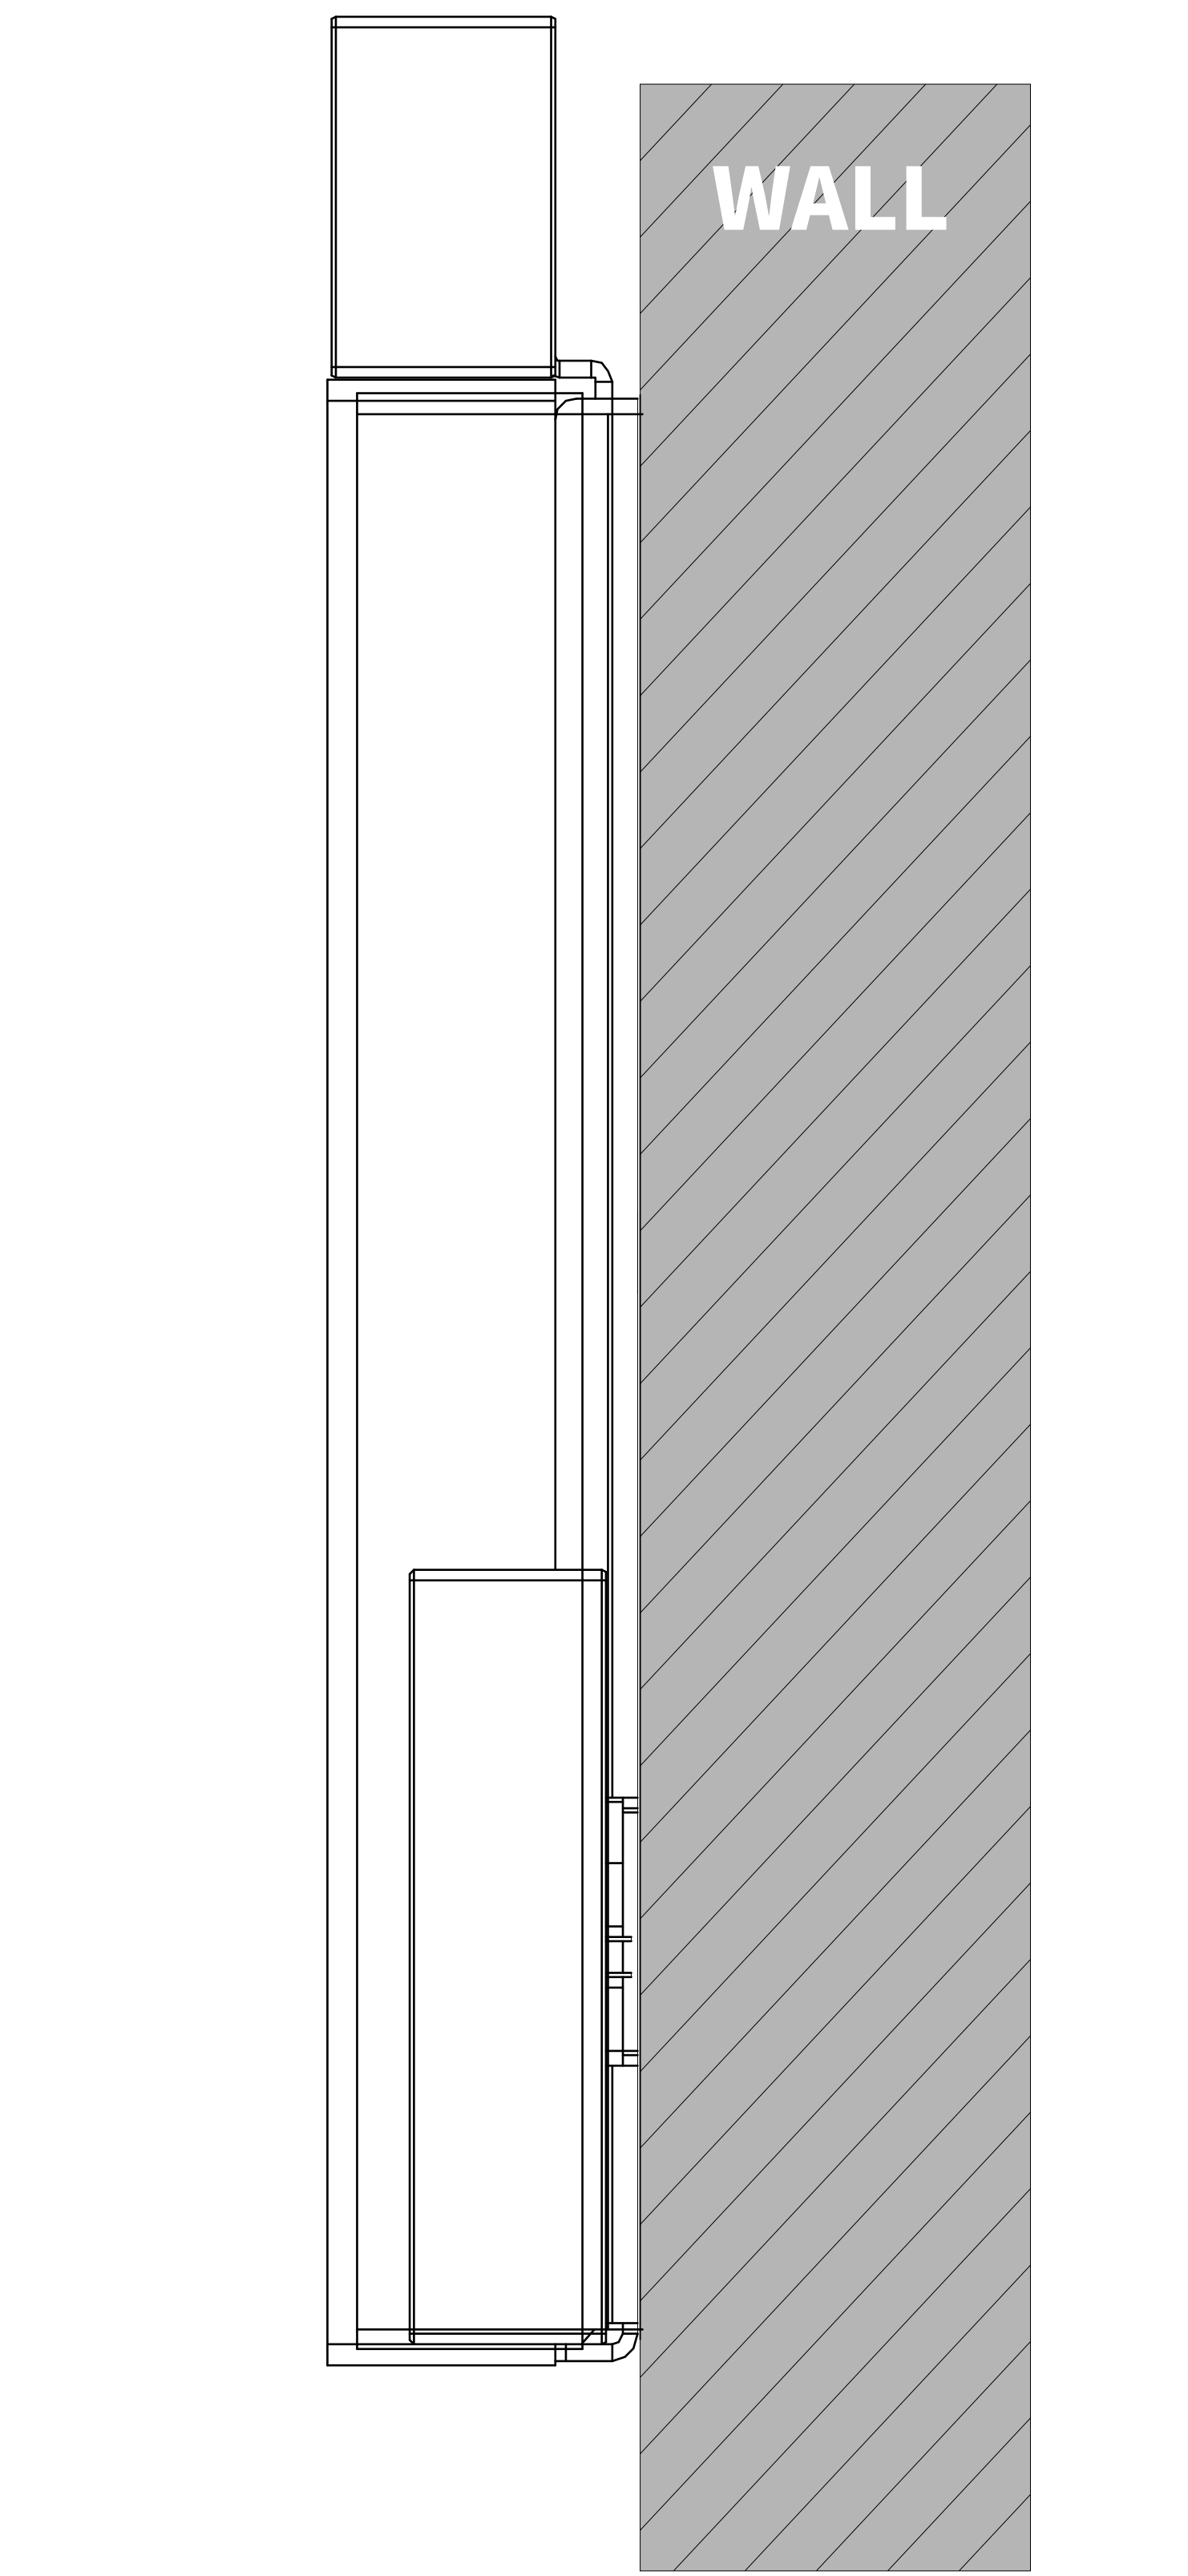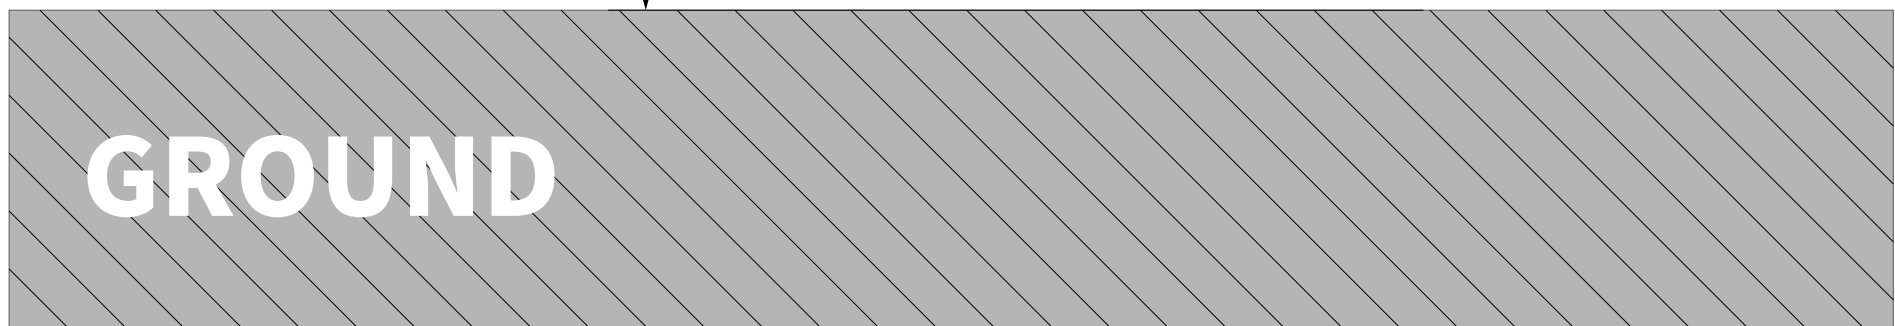

3 SIDE VIEW:INTERCOM ON WALL

Applicable Model

E16

Drawing Title

On-Wall Mounting
Rain Cover

Drawing Unit

mm

Drawing Scale

Not to scale

DRAFT
SUBJECT TO
CHANGE

Last Revised


Jun 21,2025

Drawing Version


V1.0

Page


6 of 12

 


6 BOTTOM VIEW

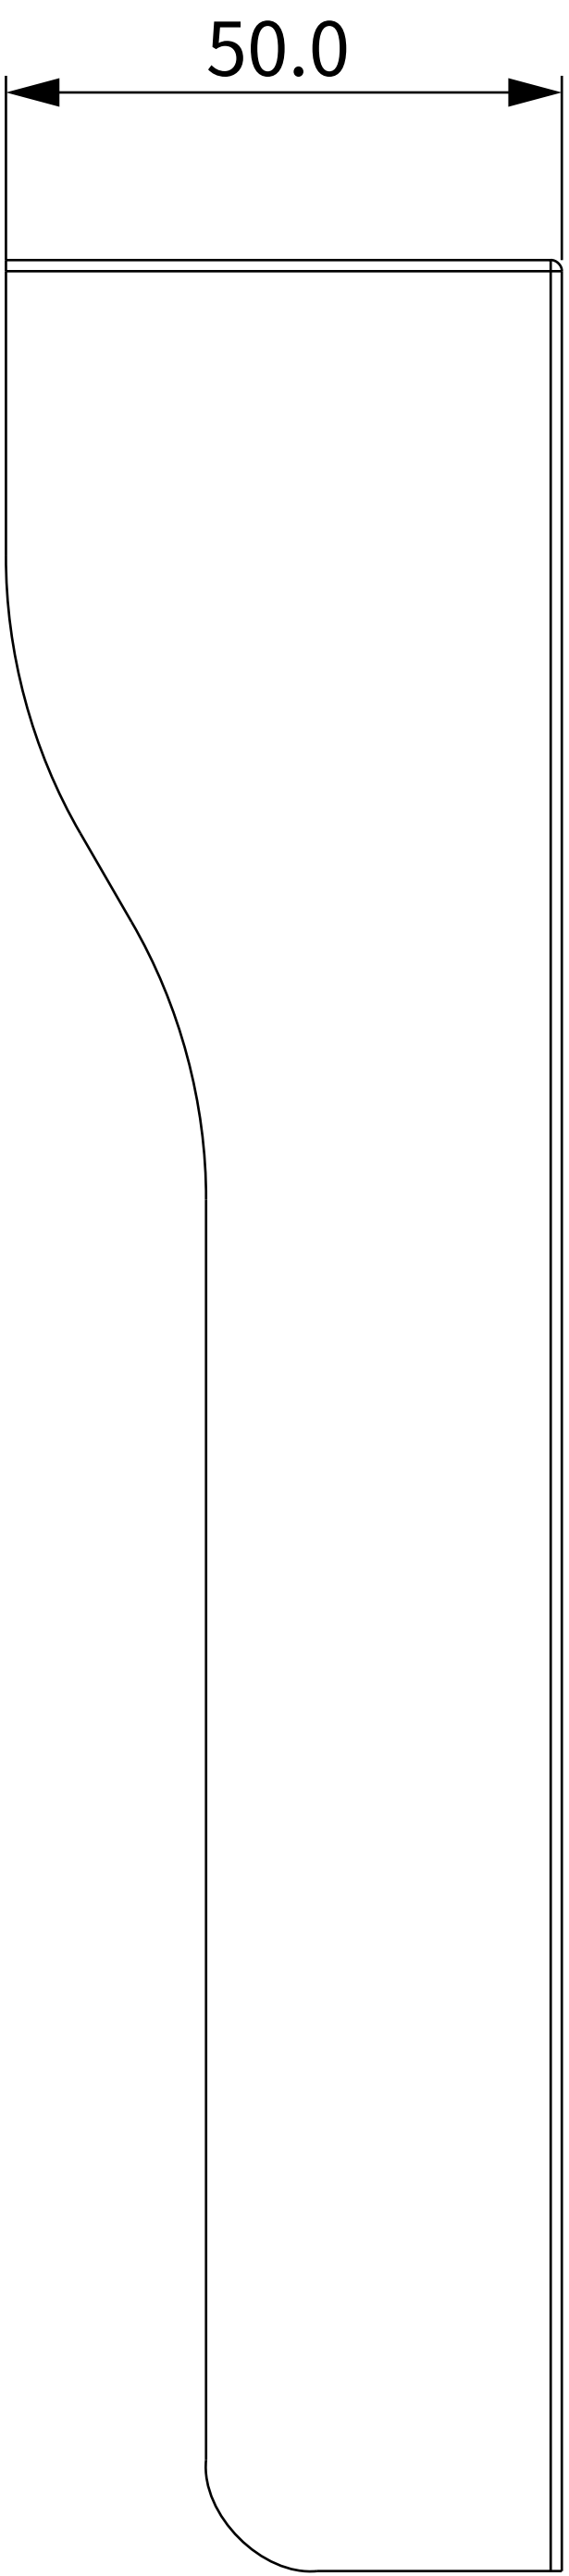


2 RIGHT VIEW

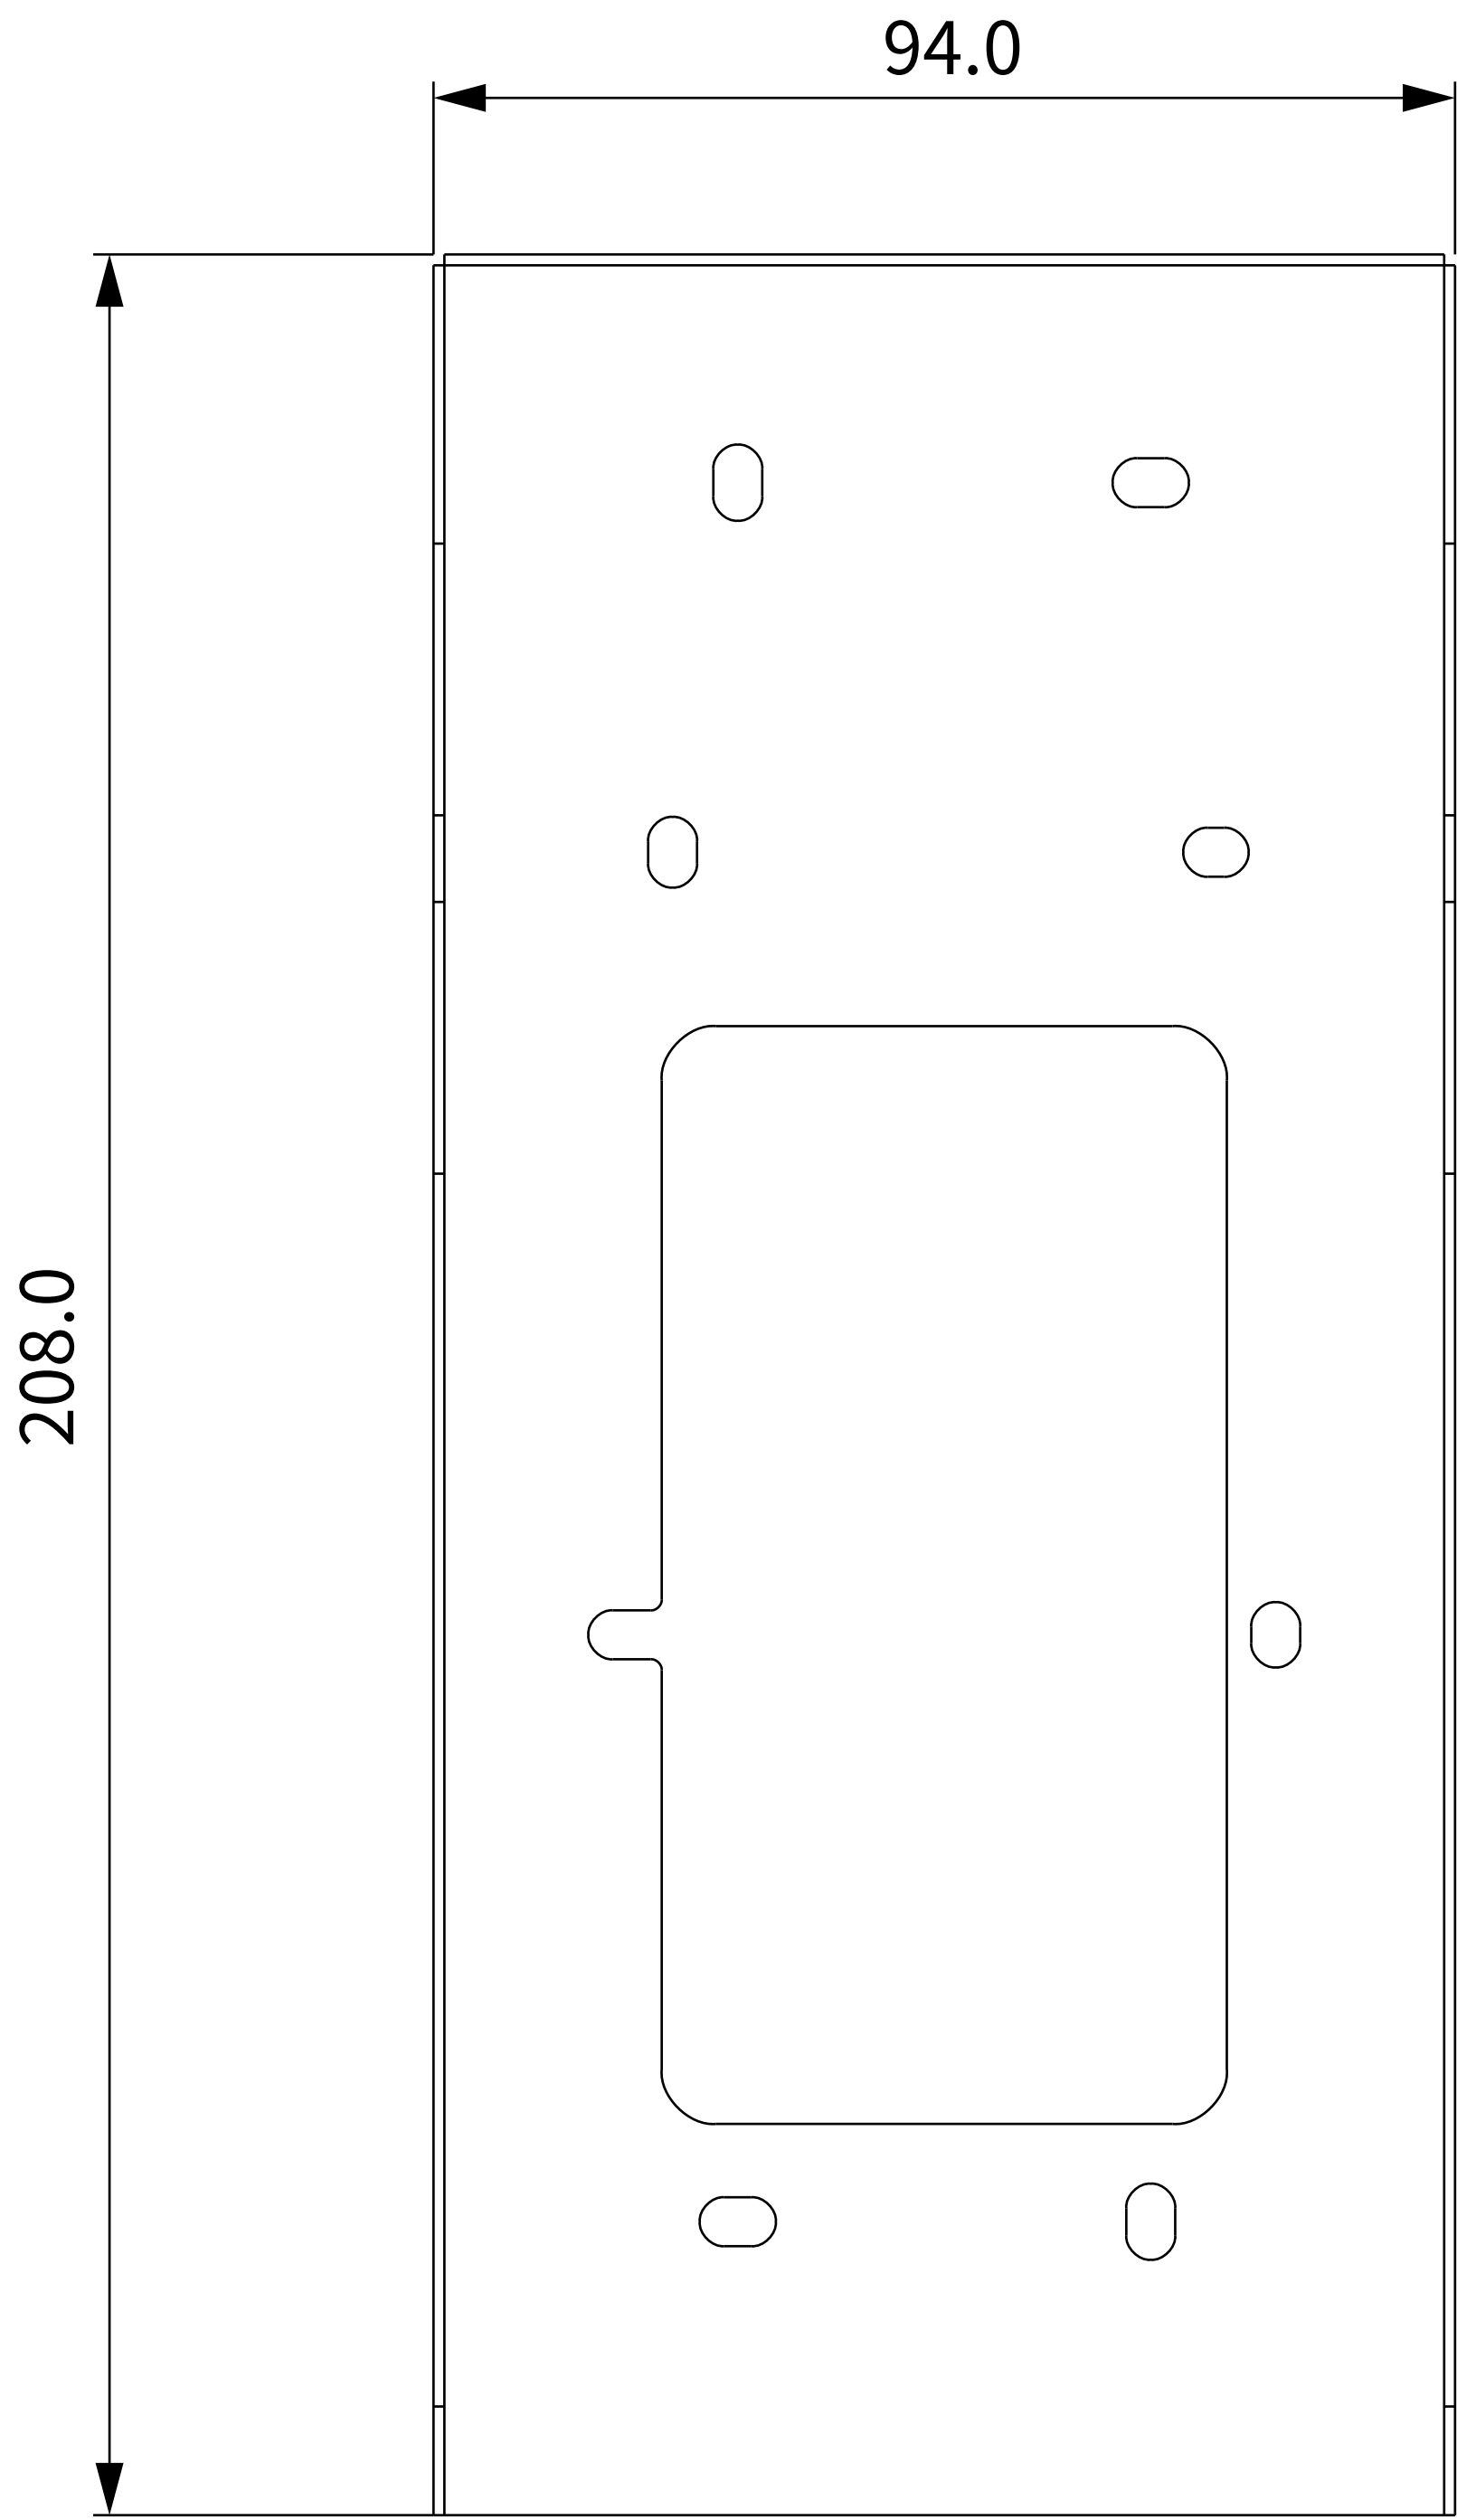


1 FRONT VIEW

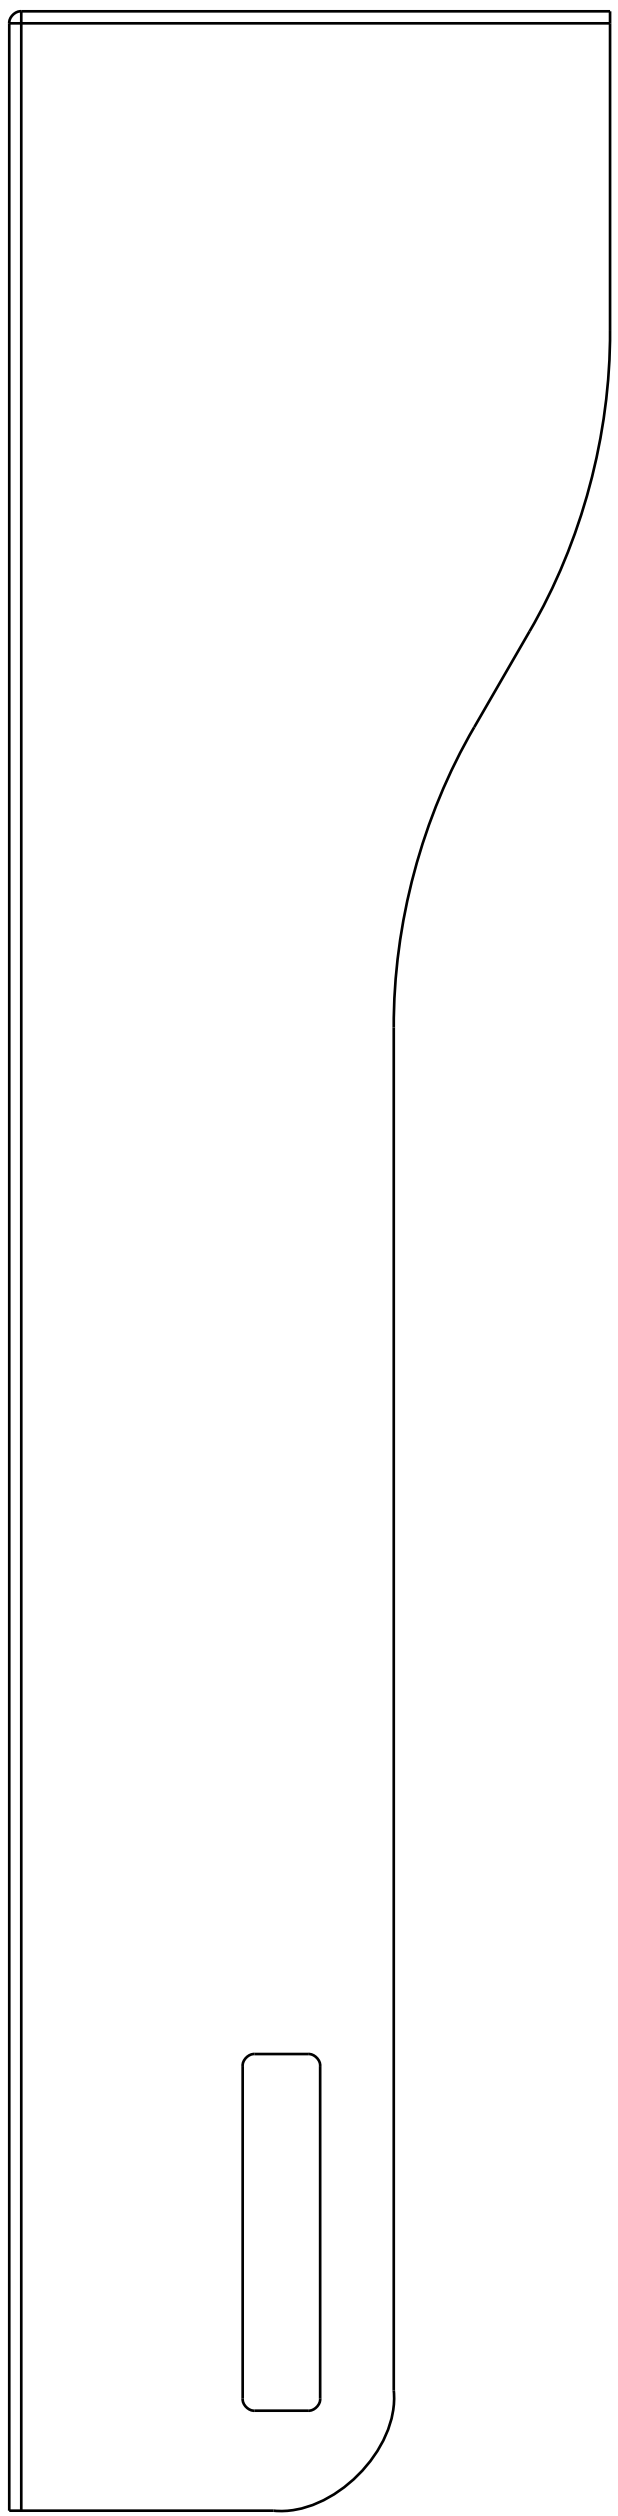


3 LEFT VIEW

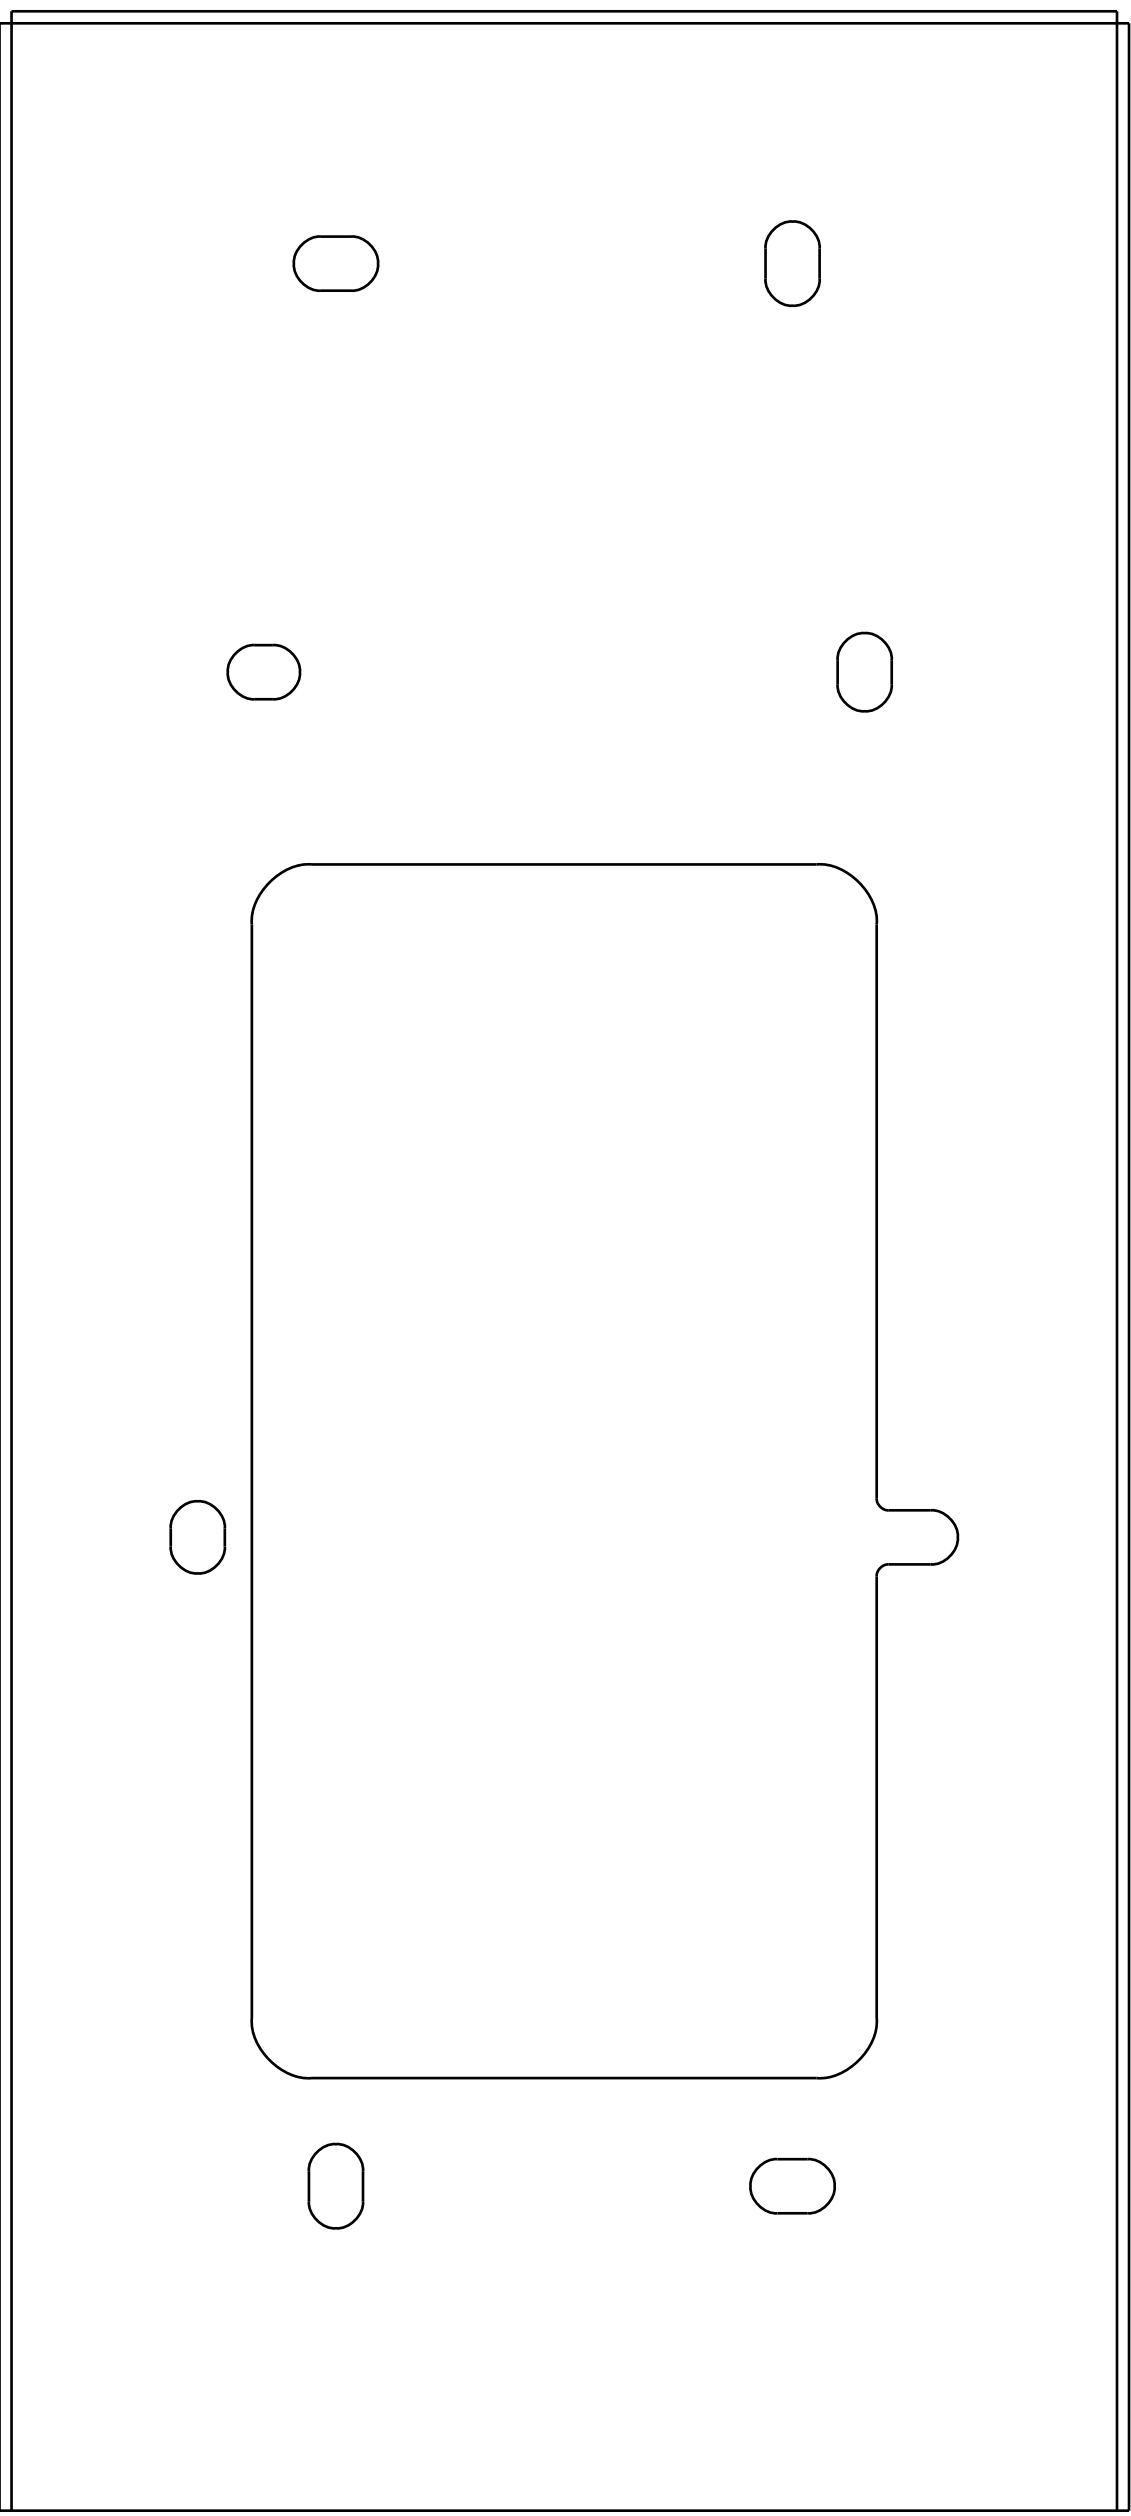

4 BACK VIEW


 


5 TOP VIEW


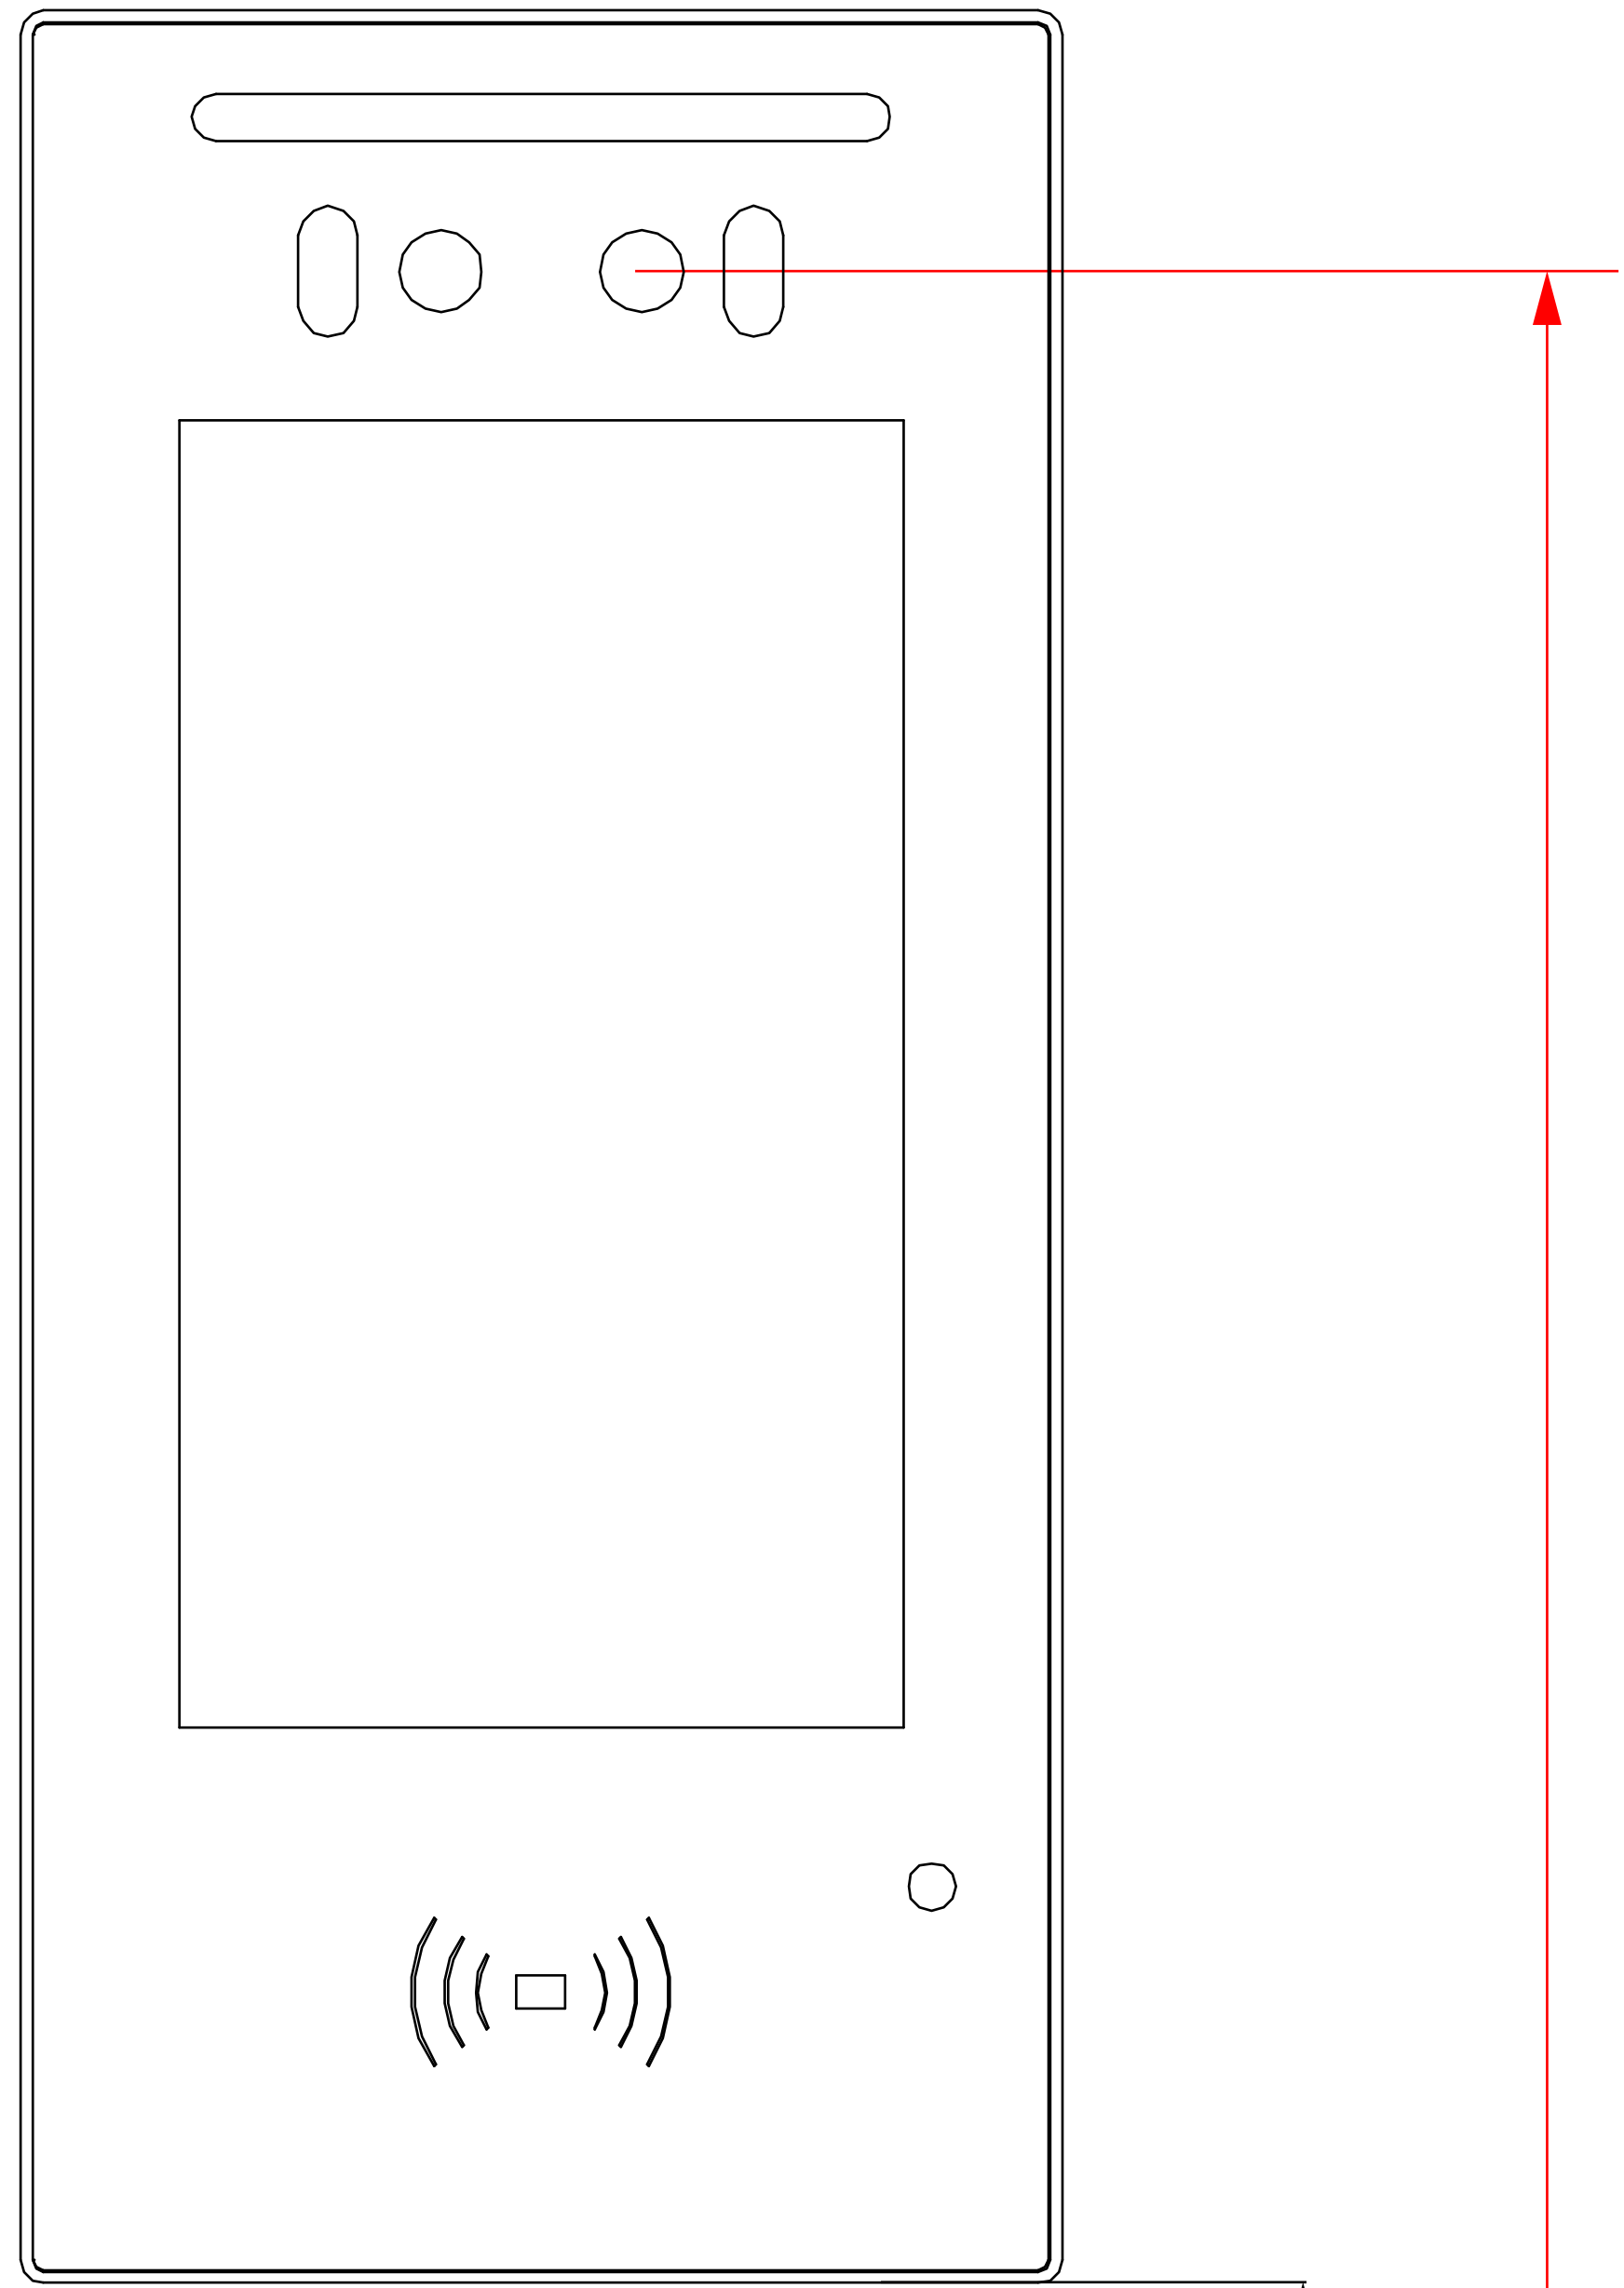


1 INTERCOM PANEL FRONT VIEW


ADA Compliance Requirement

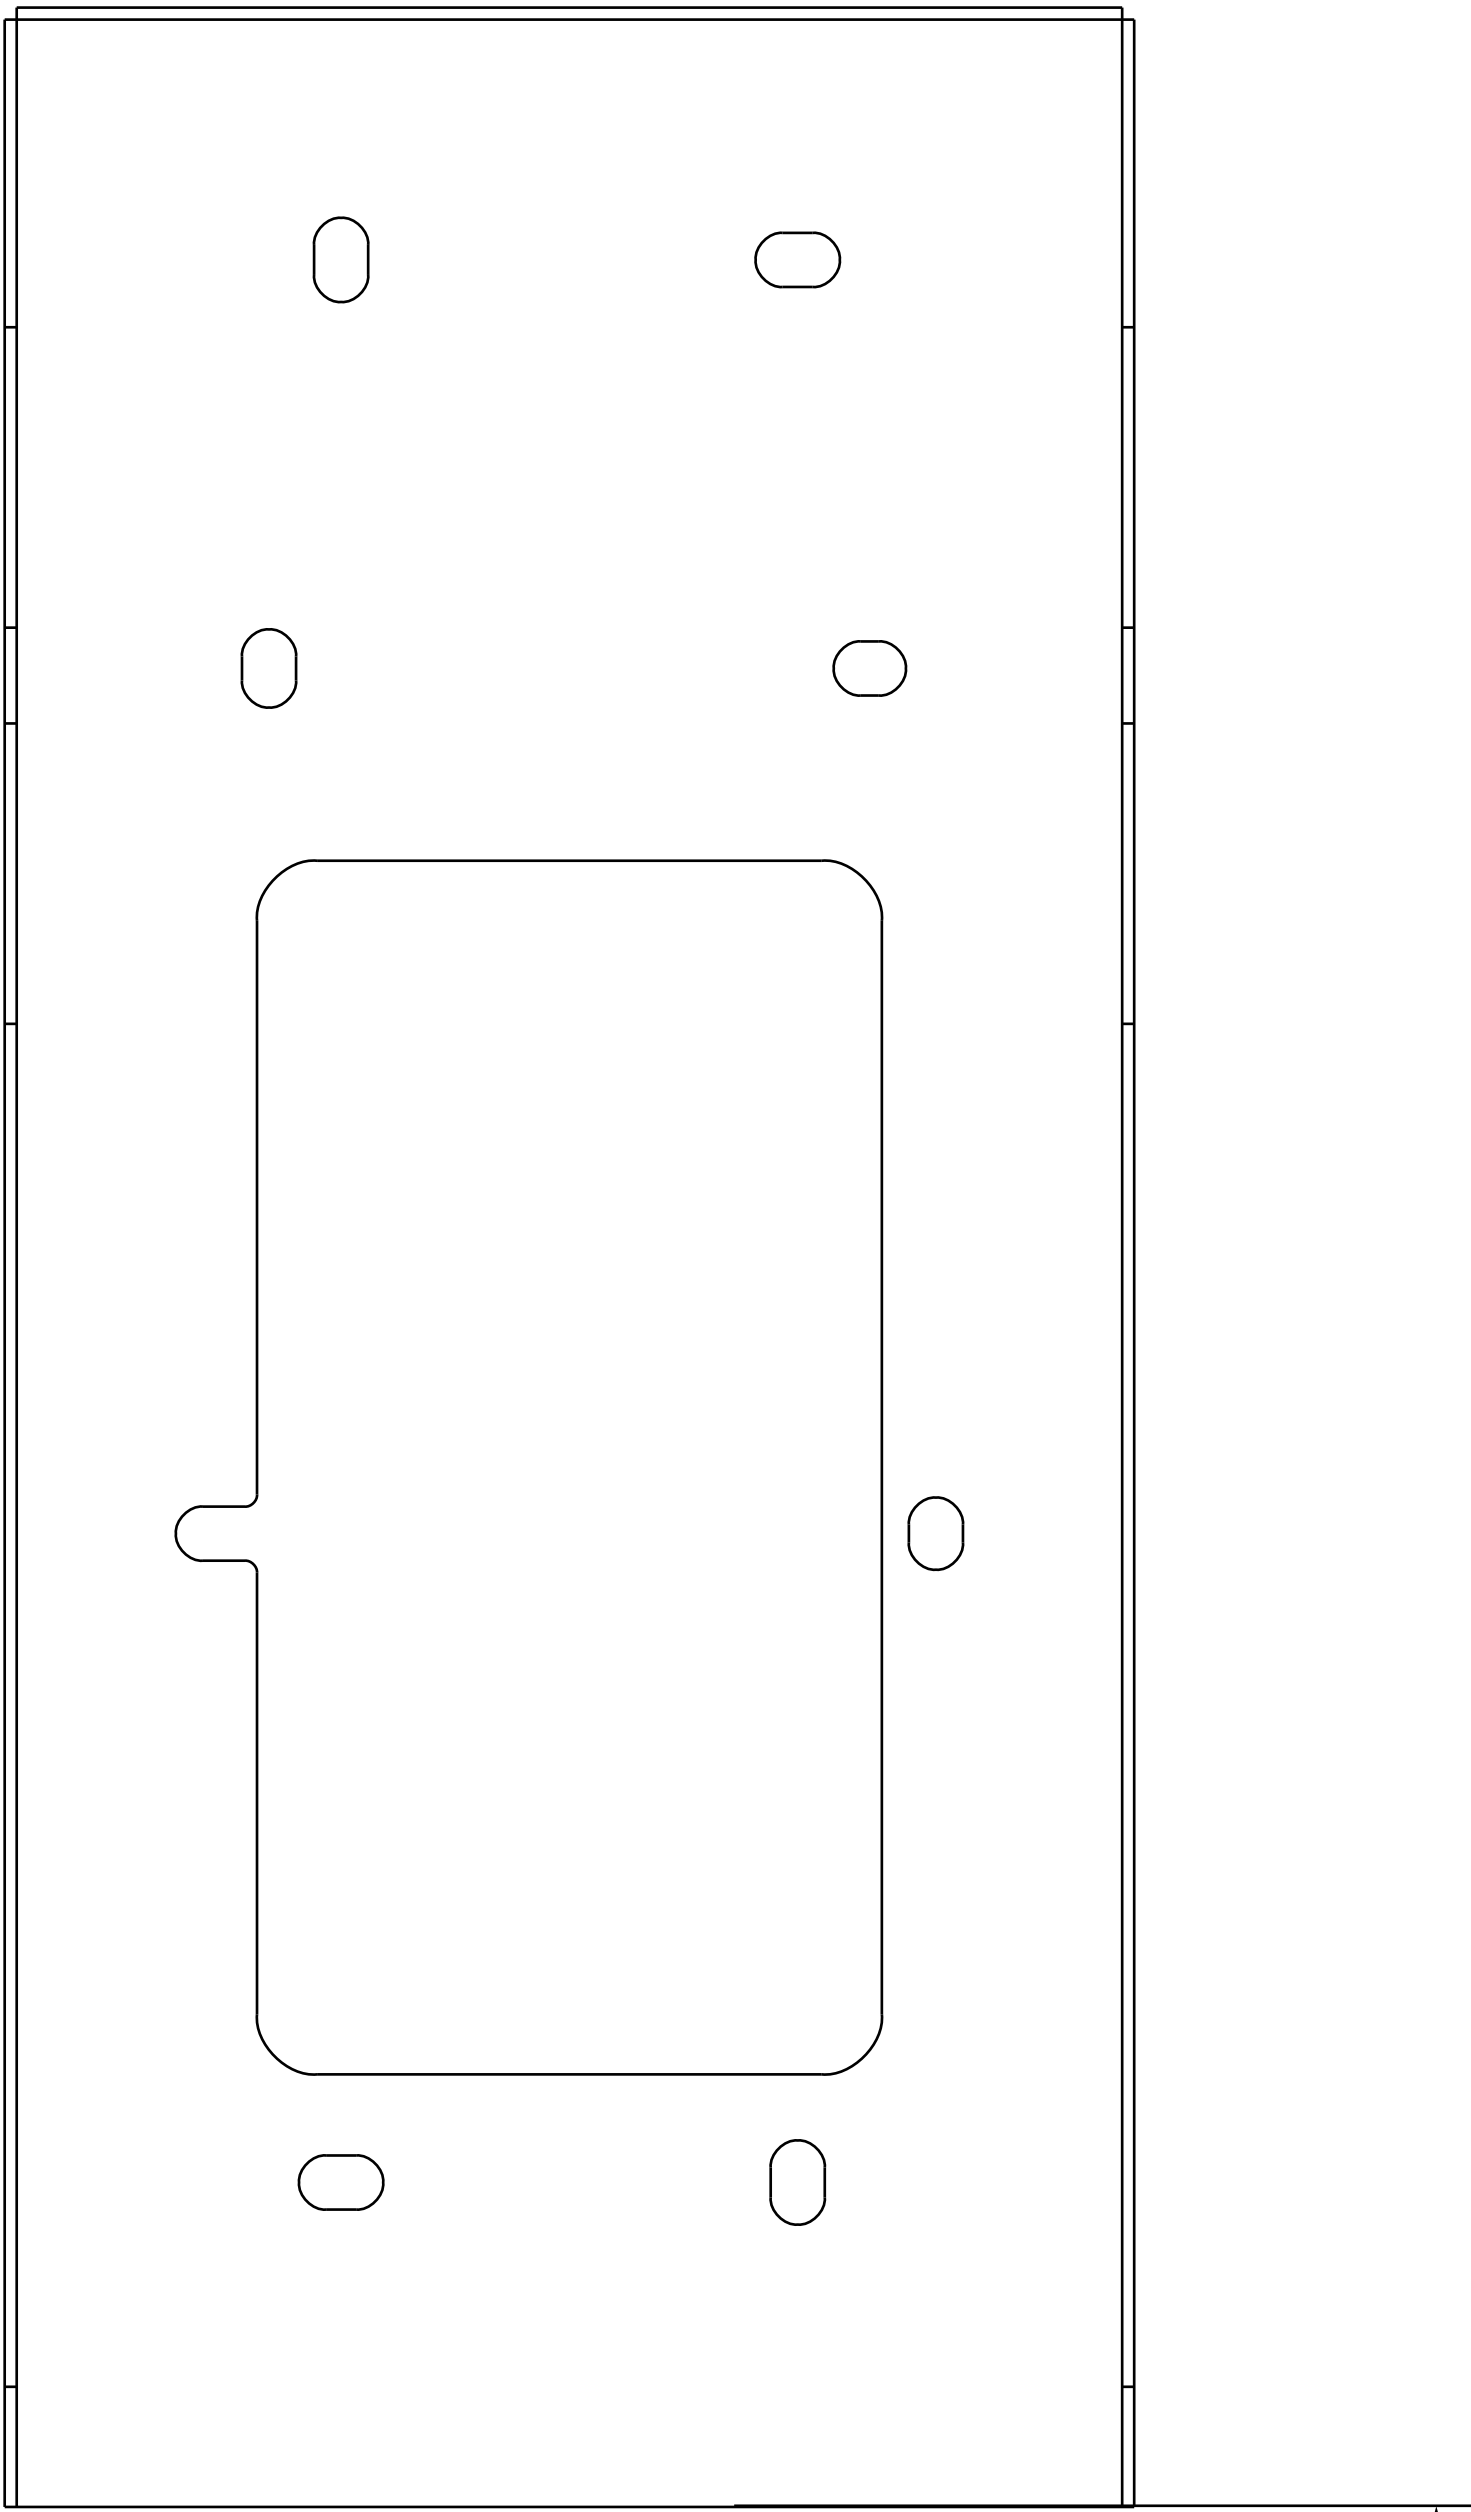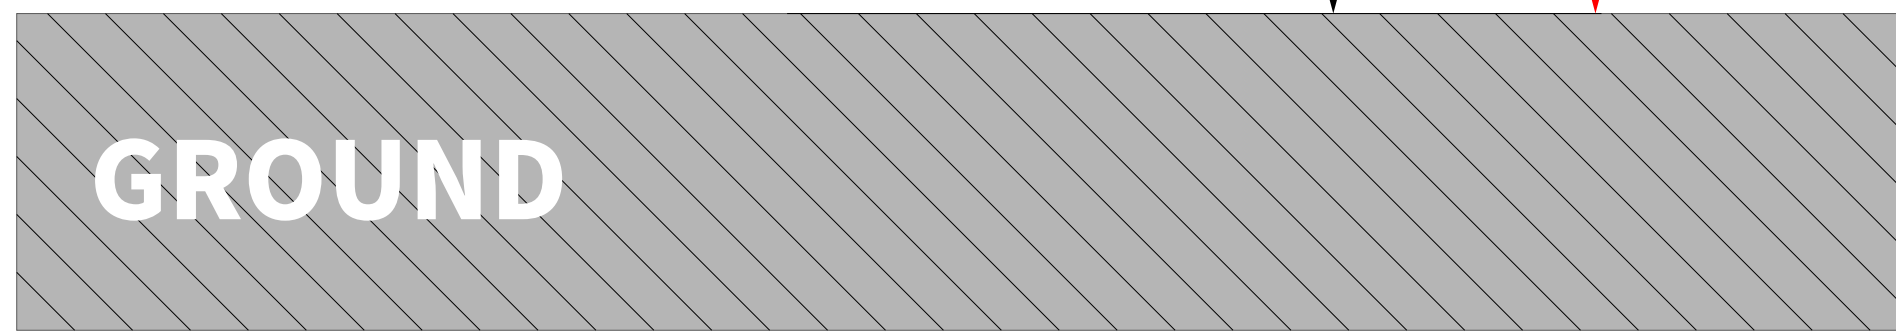

2 FRONT VIEW:ON-WALL MOUNTING
RAIN COVER PLACEMENT

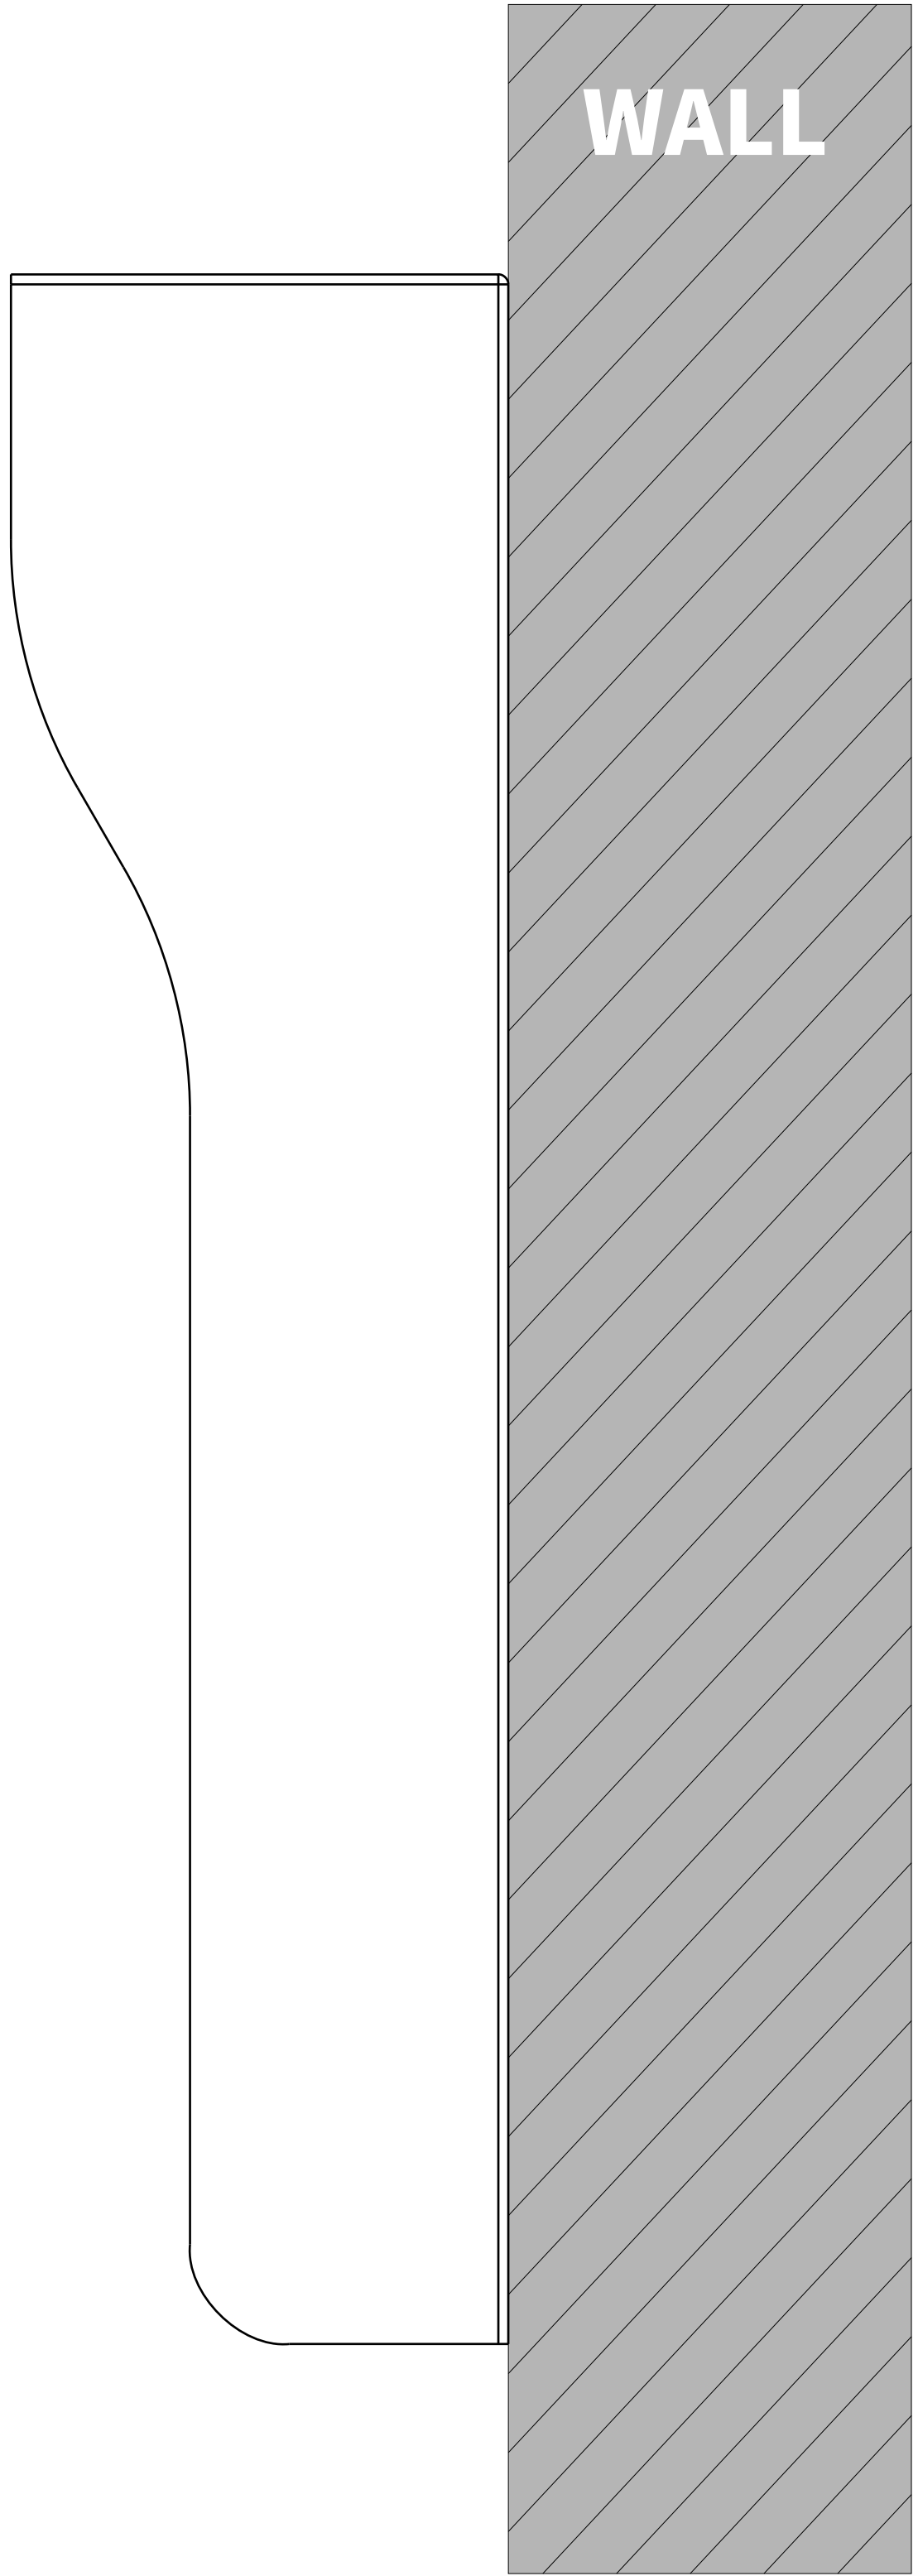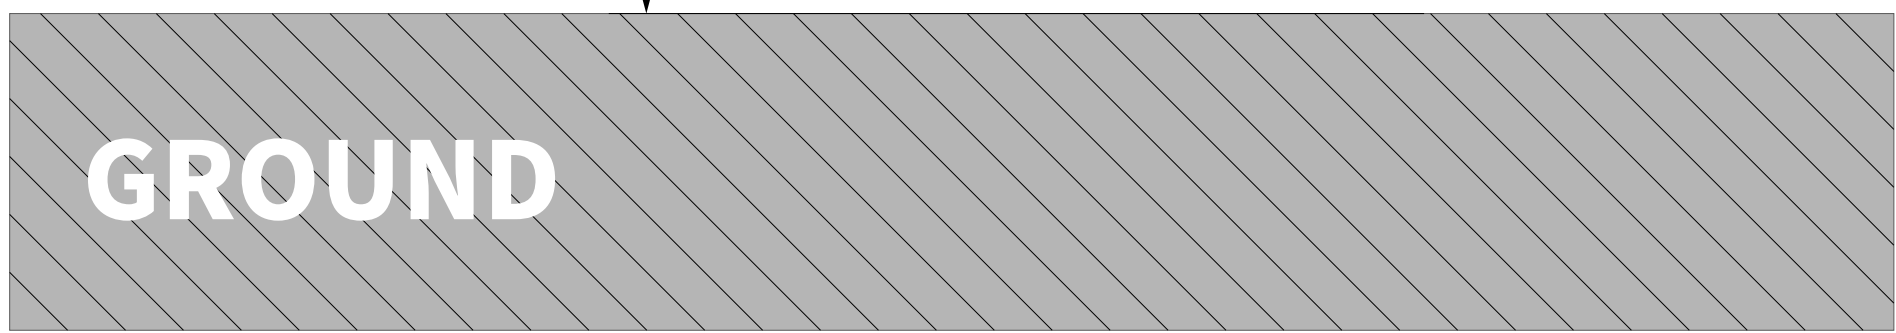


3 SIDE VIEW:INTERCOM ON WALL

 


2 RIGHT VIEW




6 BOTTOM VIEW

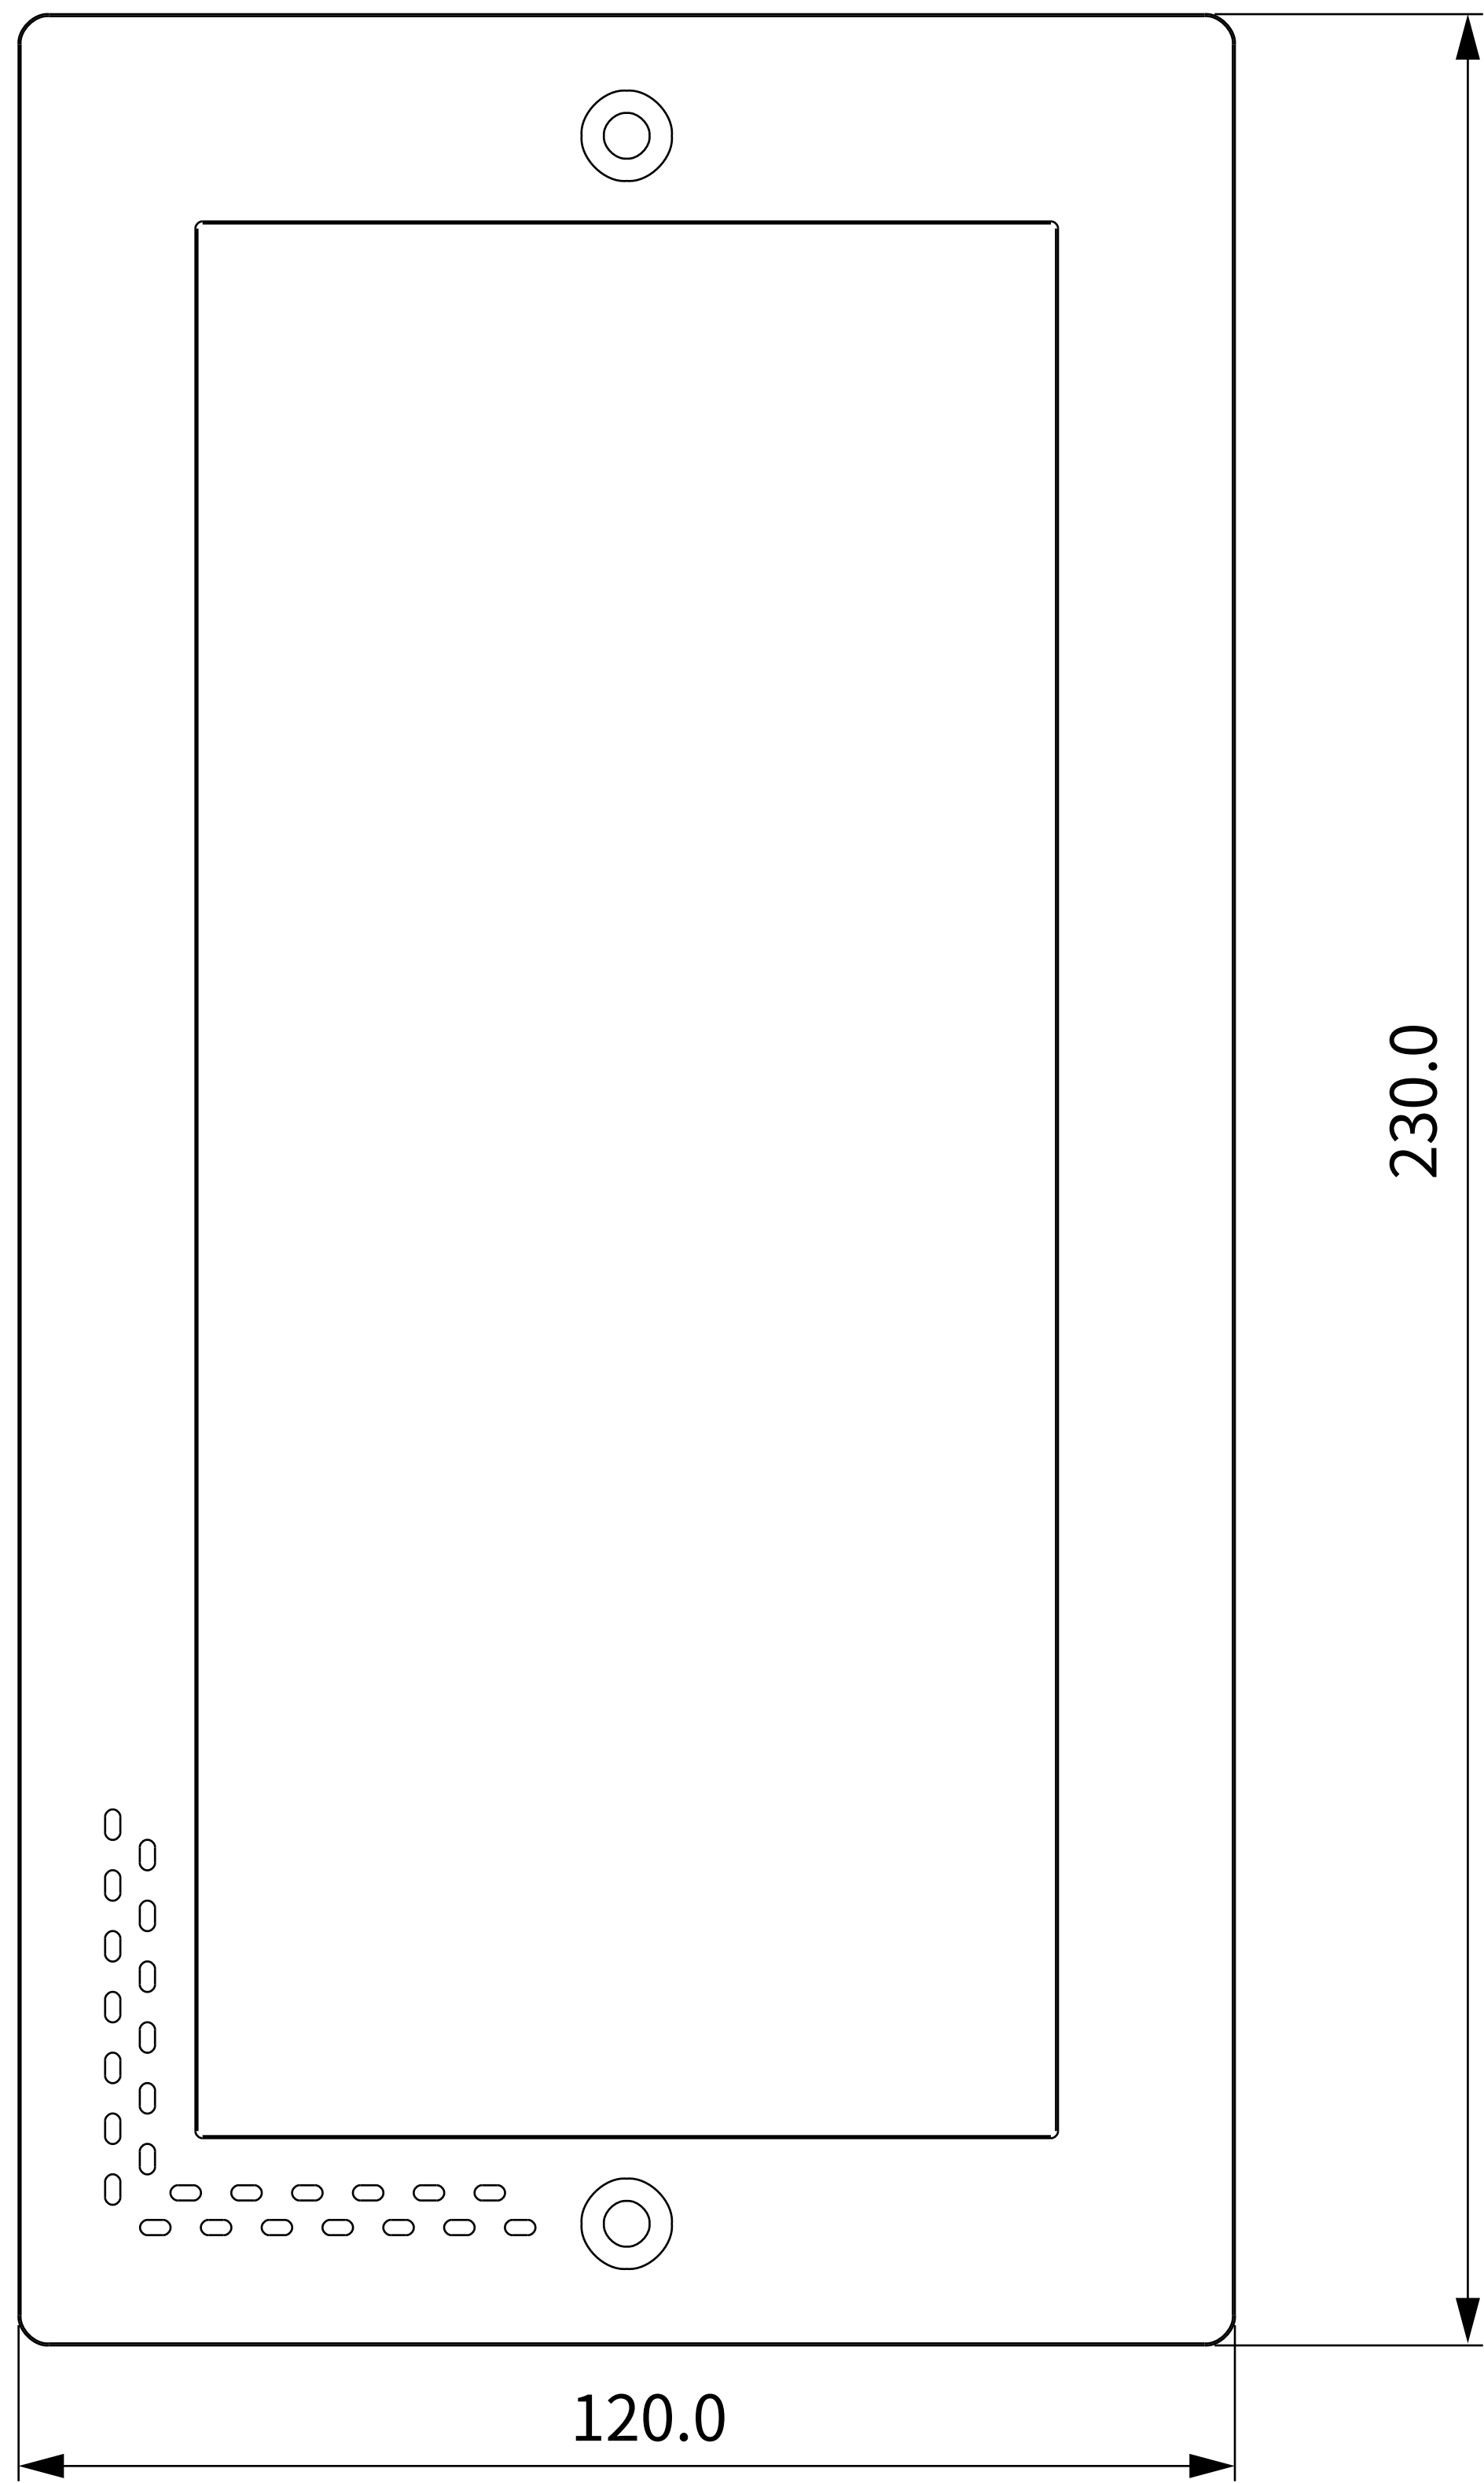


1 FRONT VIEW

 


3 LEFT VIEW

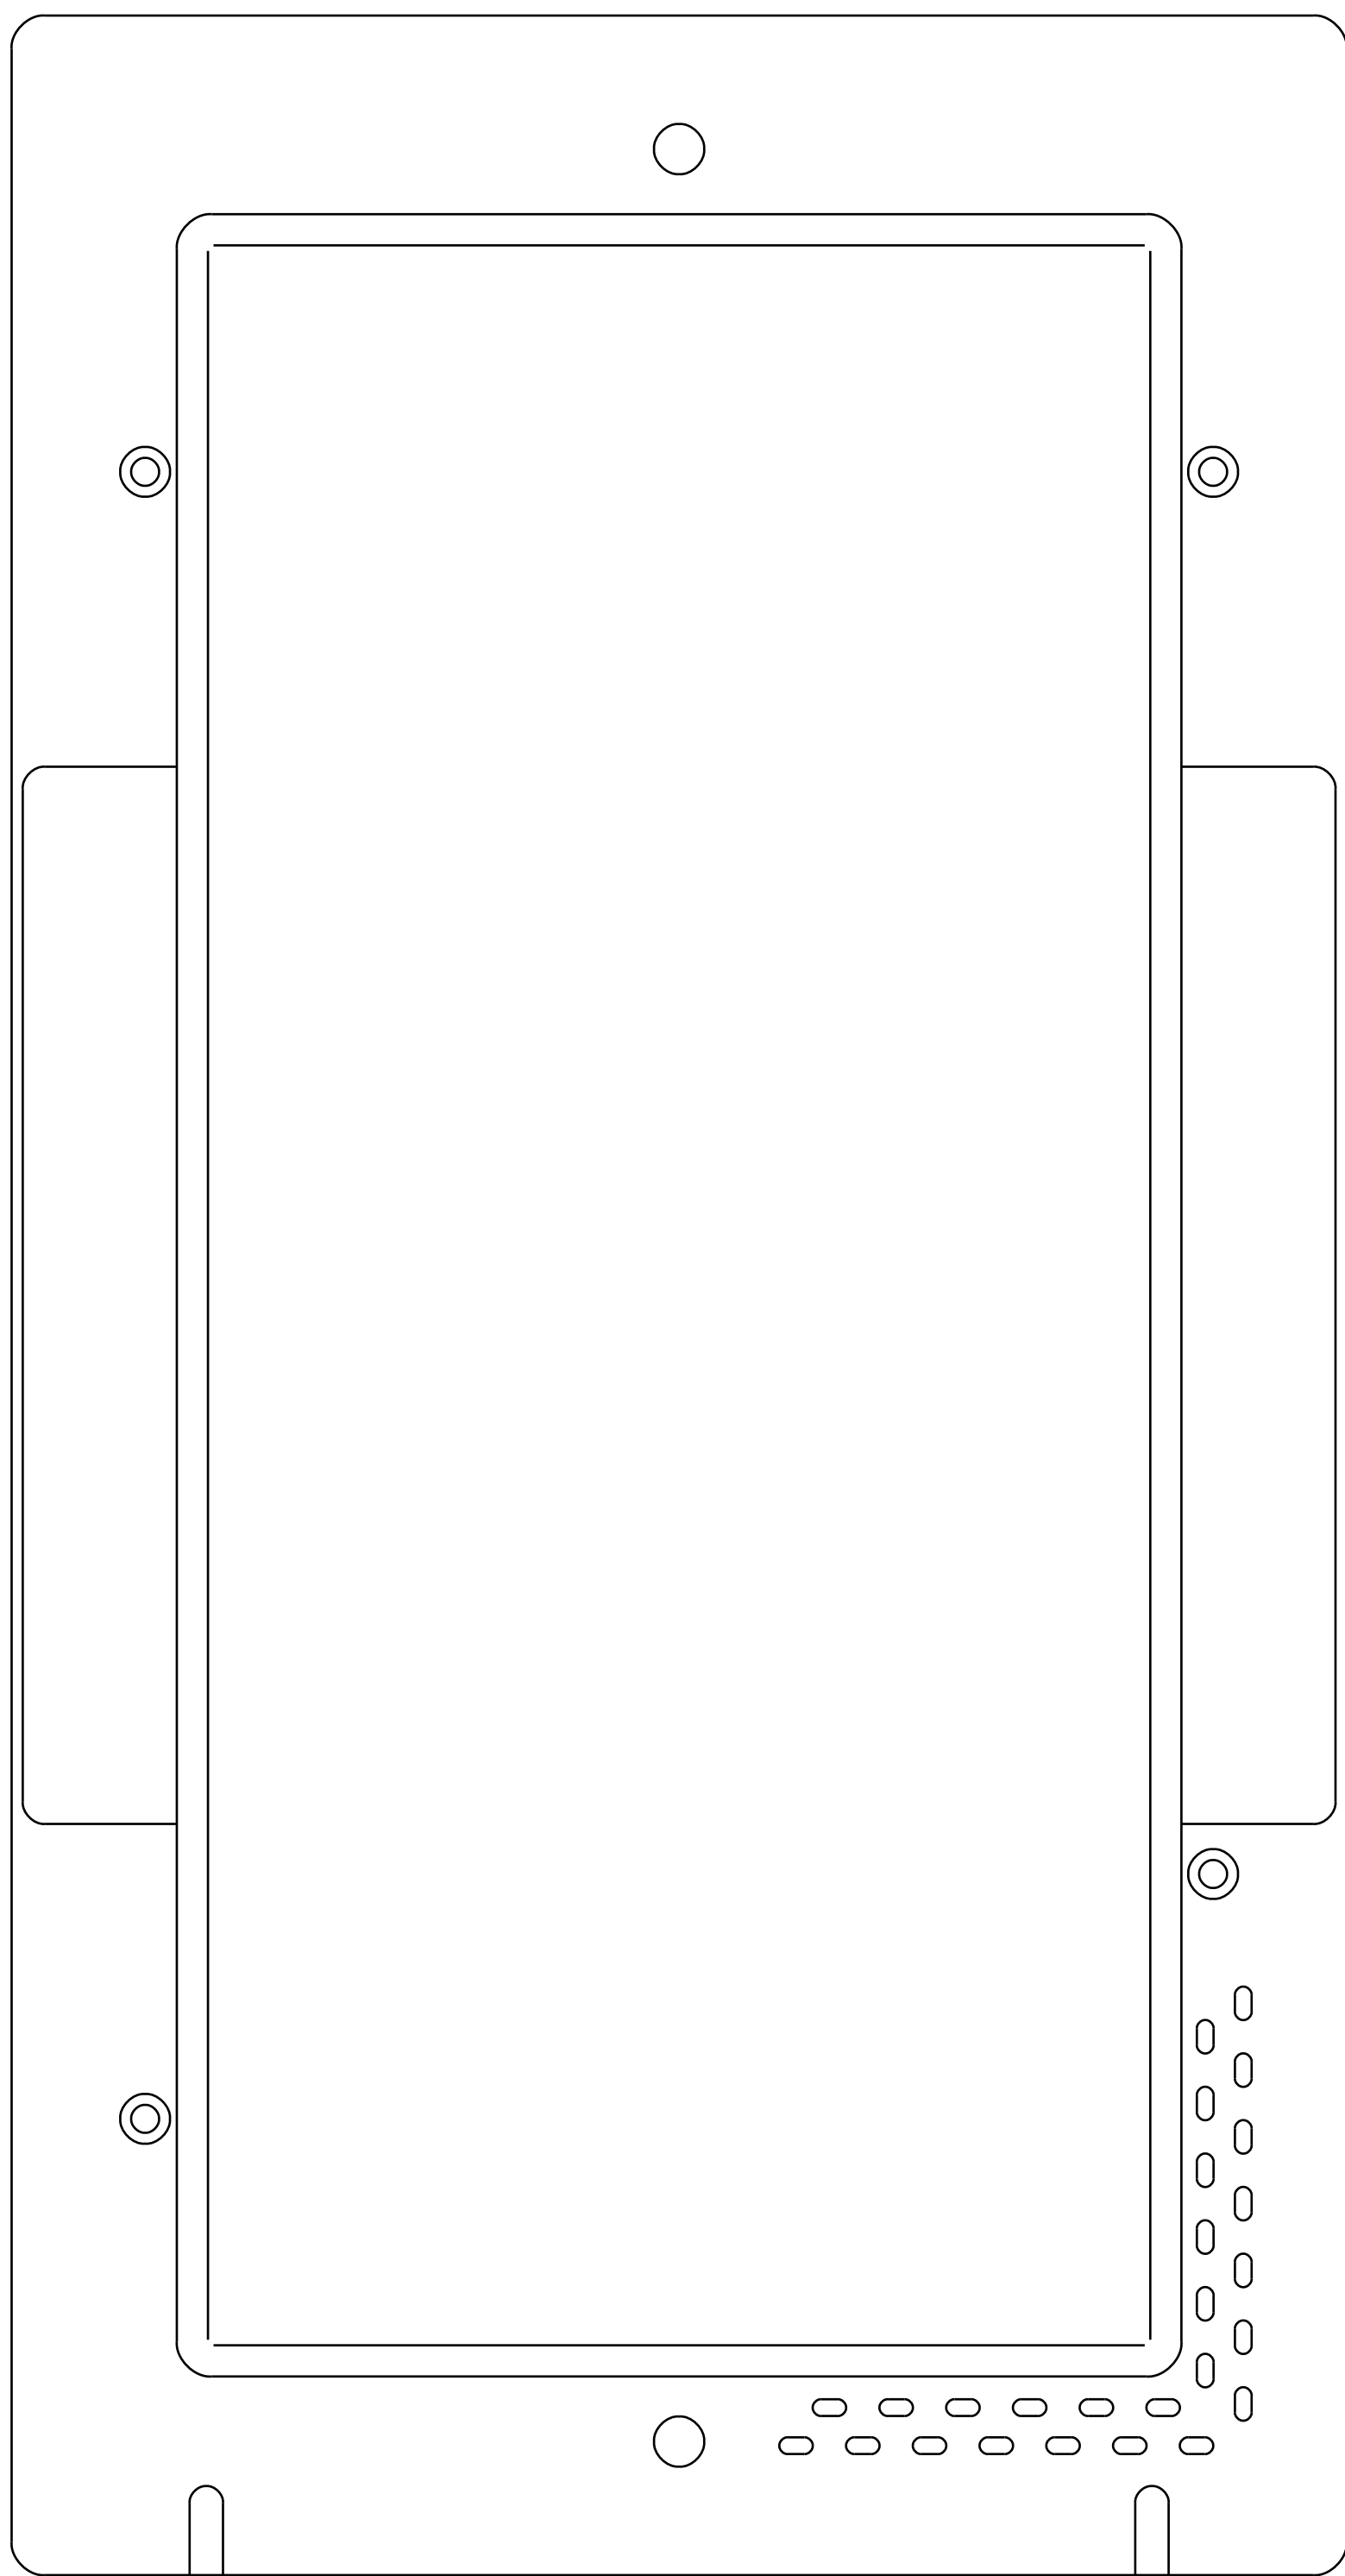


4 BACK VIEW

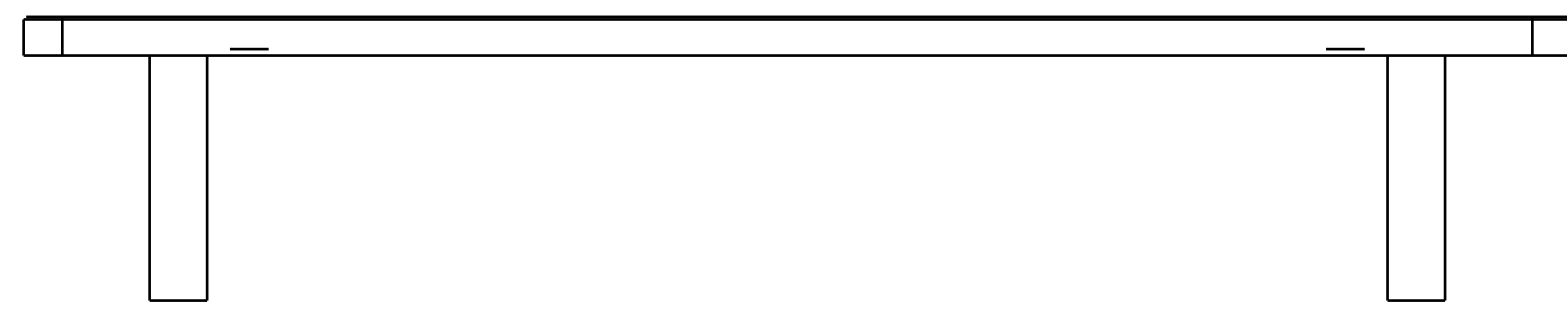


5 TOP VIEW

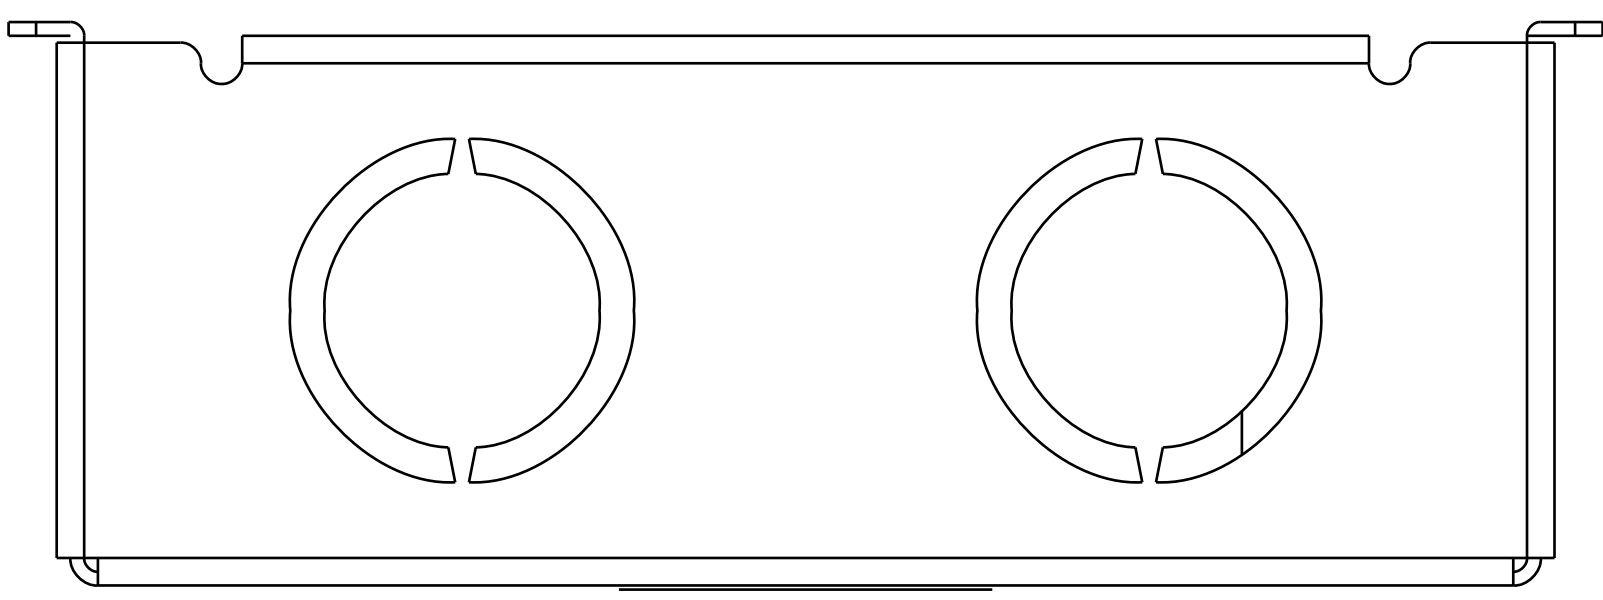


6 BOTTOM VIEW

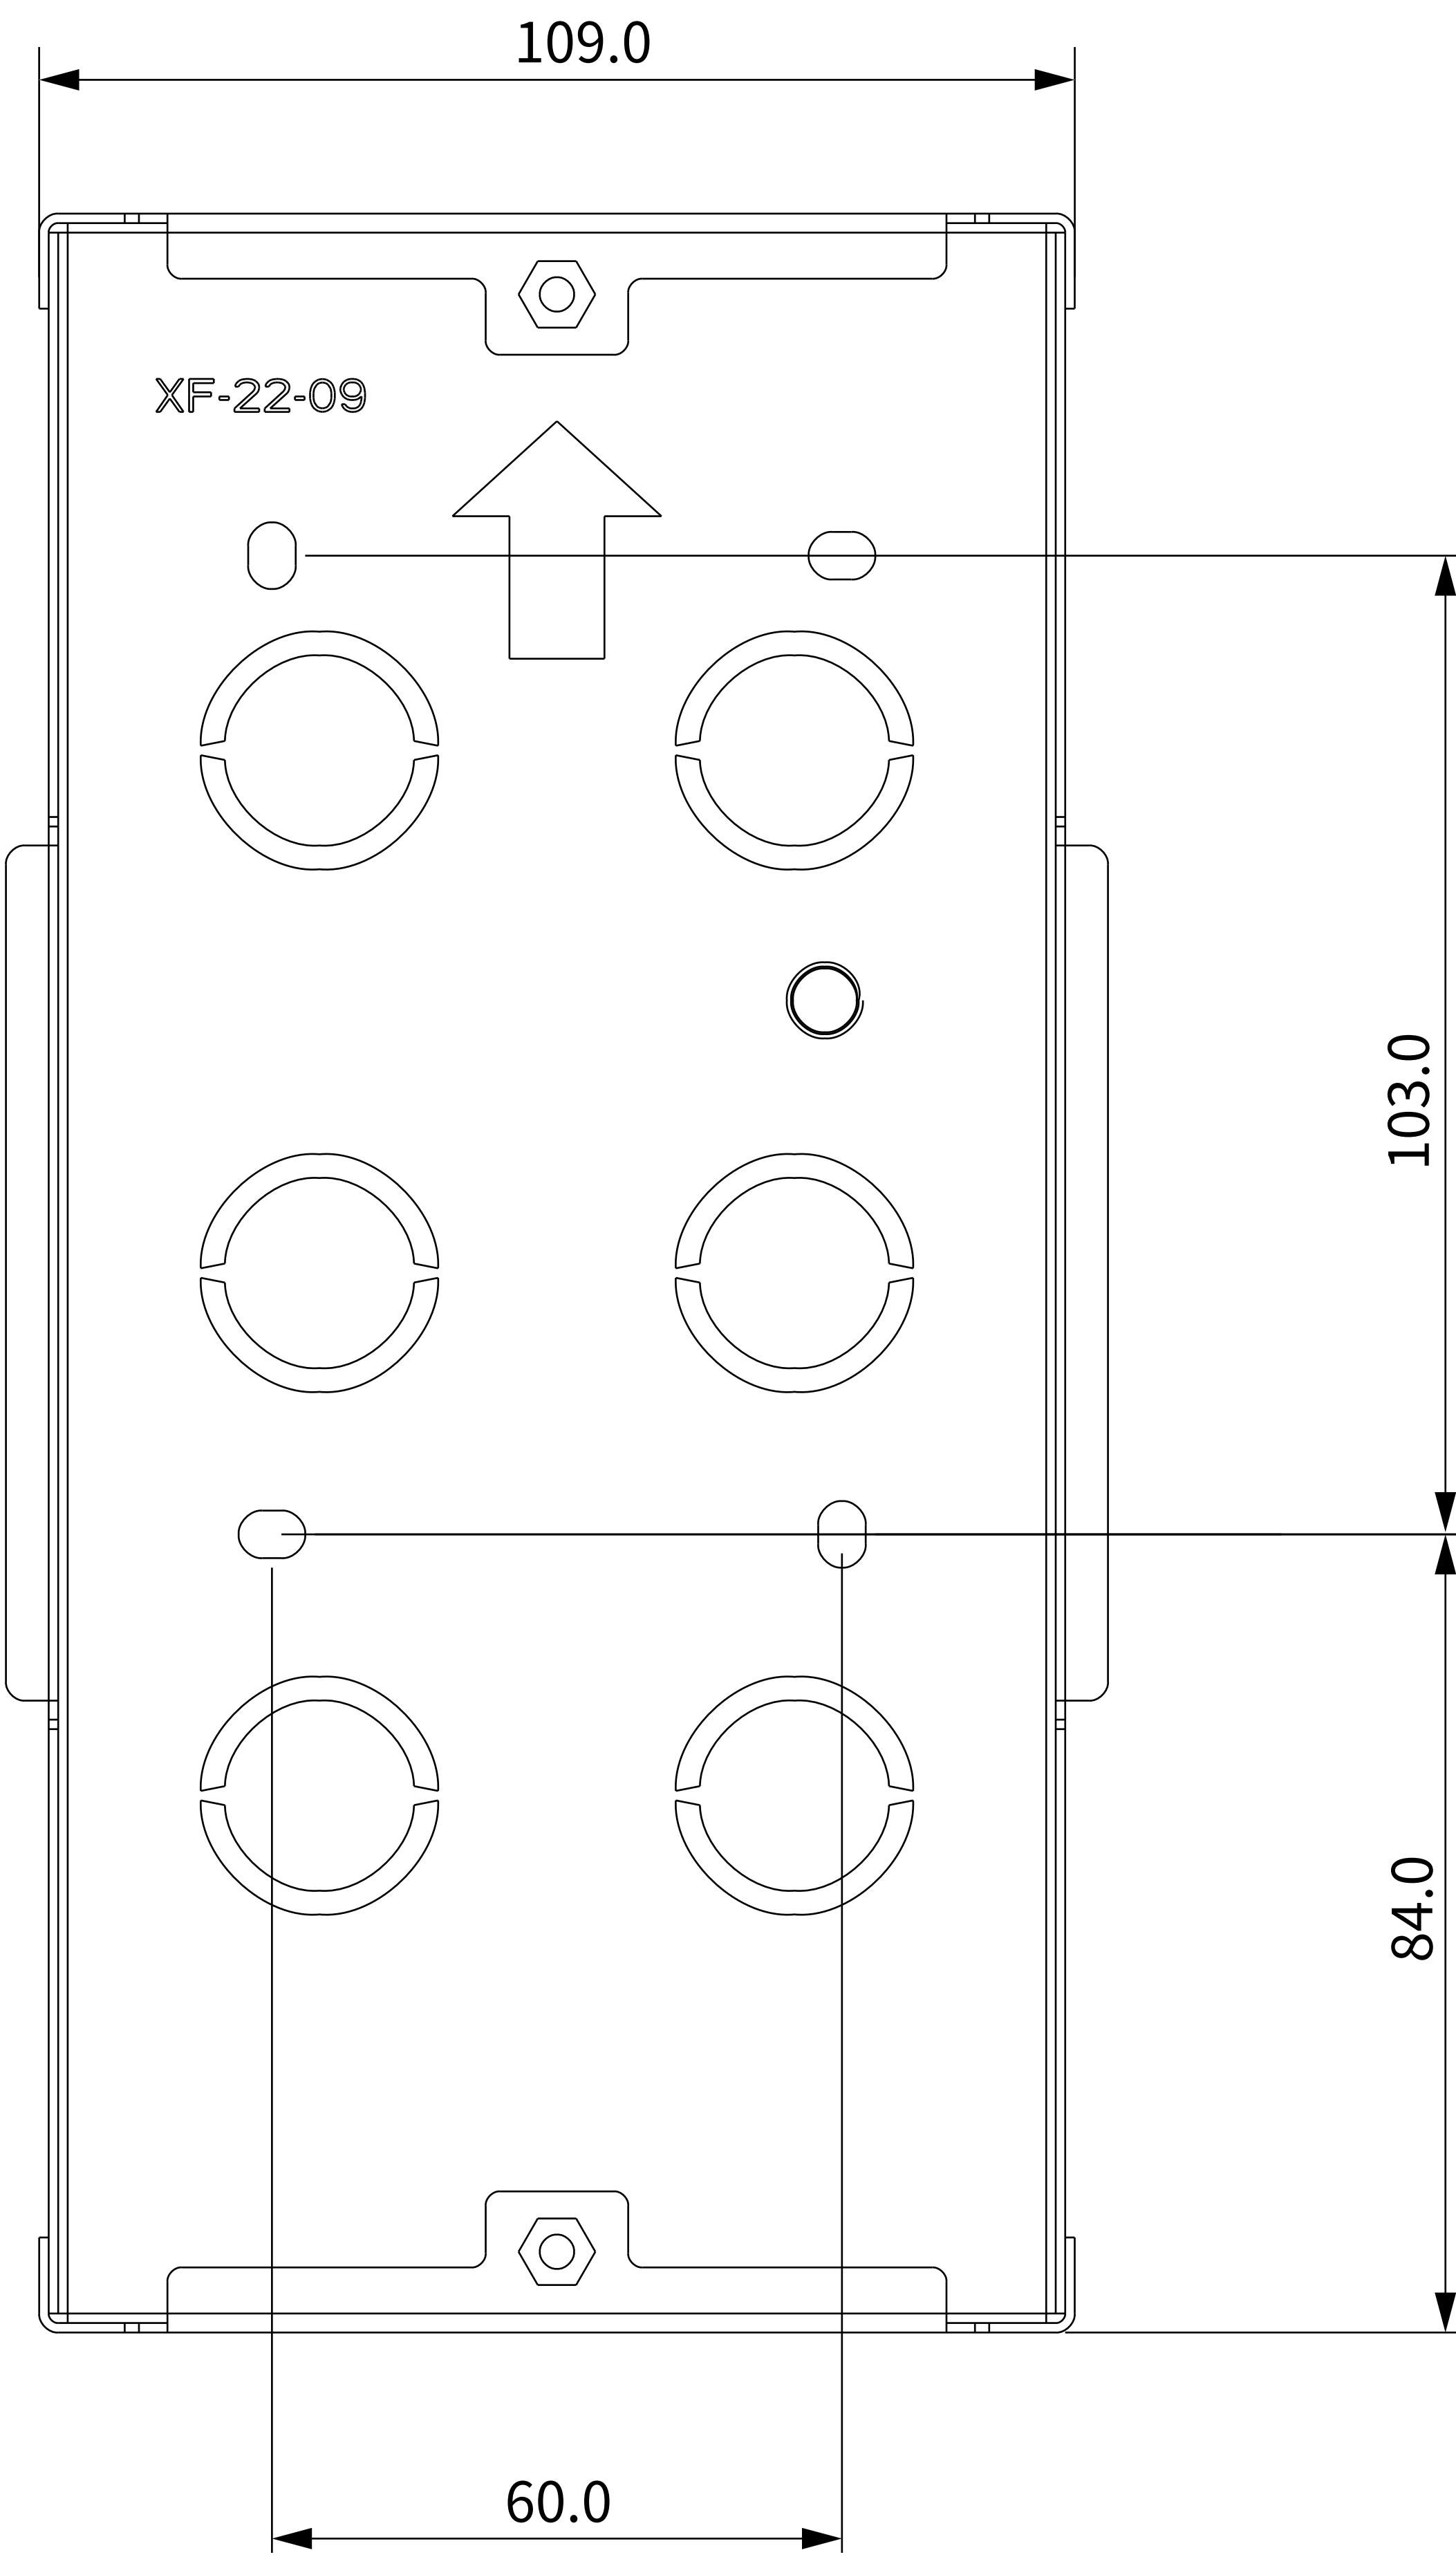


1 FRONT VIEW

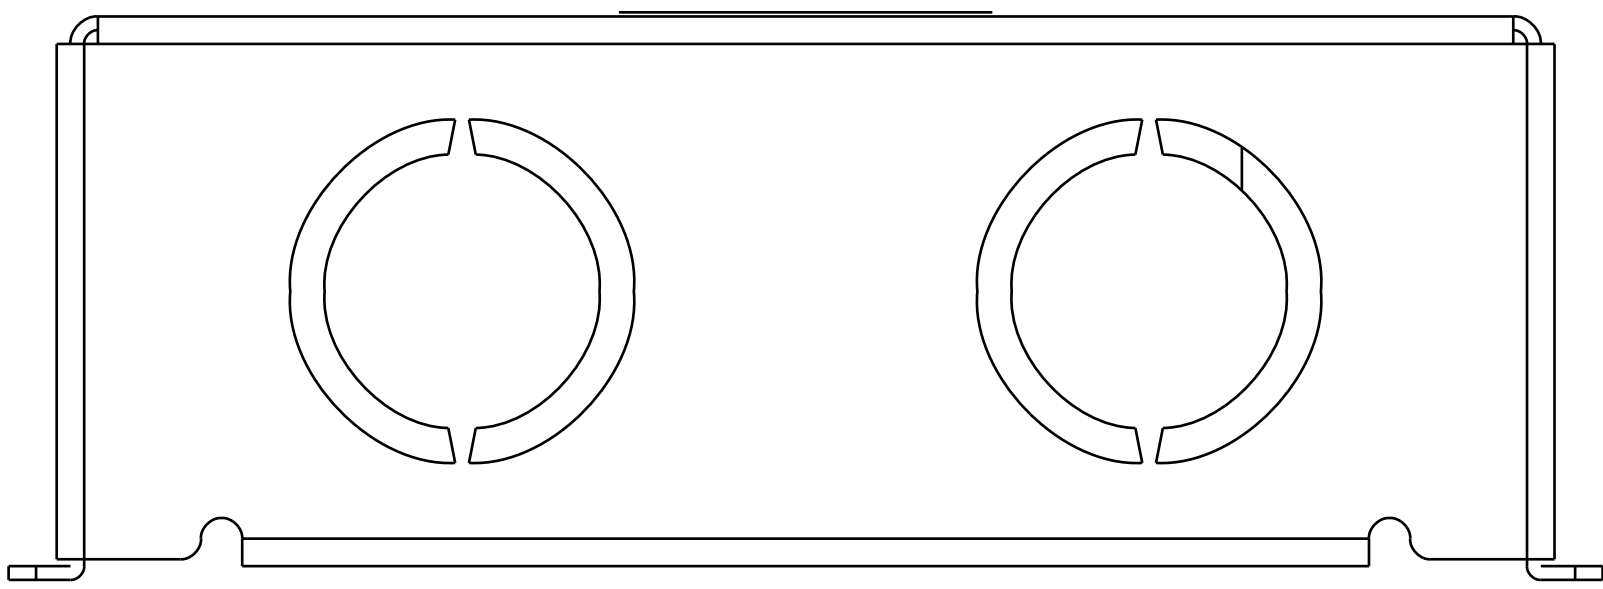


5 TOP VIEW

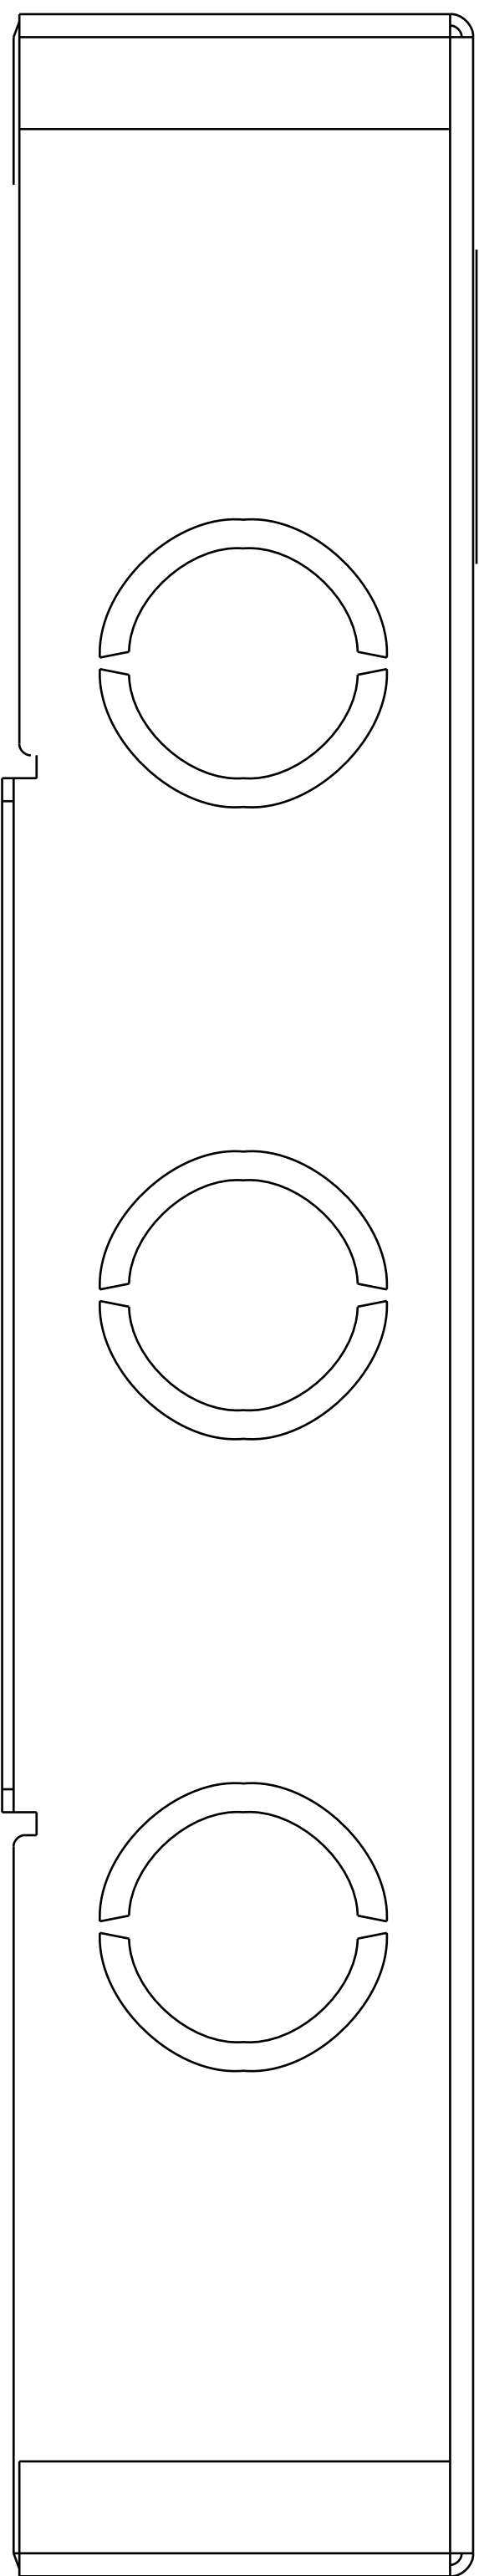




2 RIGHT VIEW

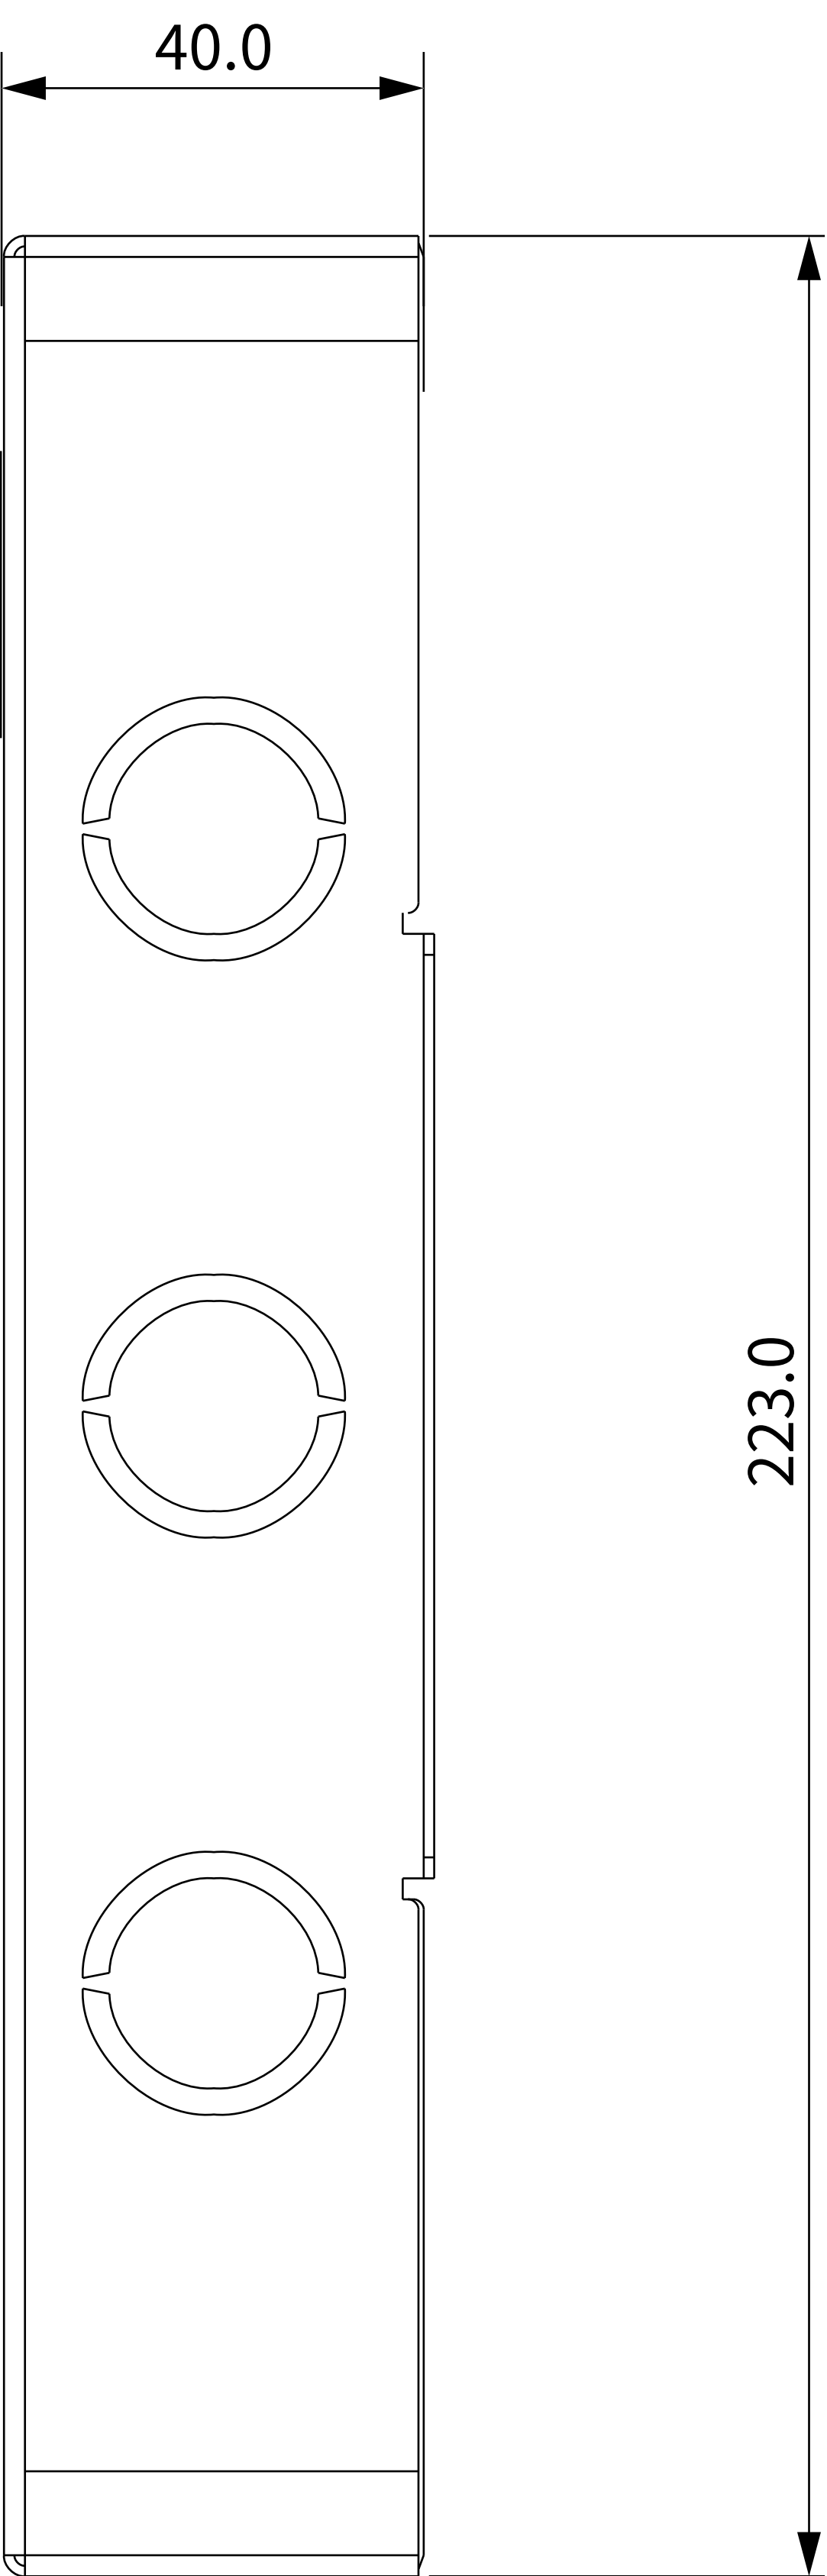


3 LEFT VIEW

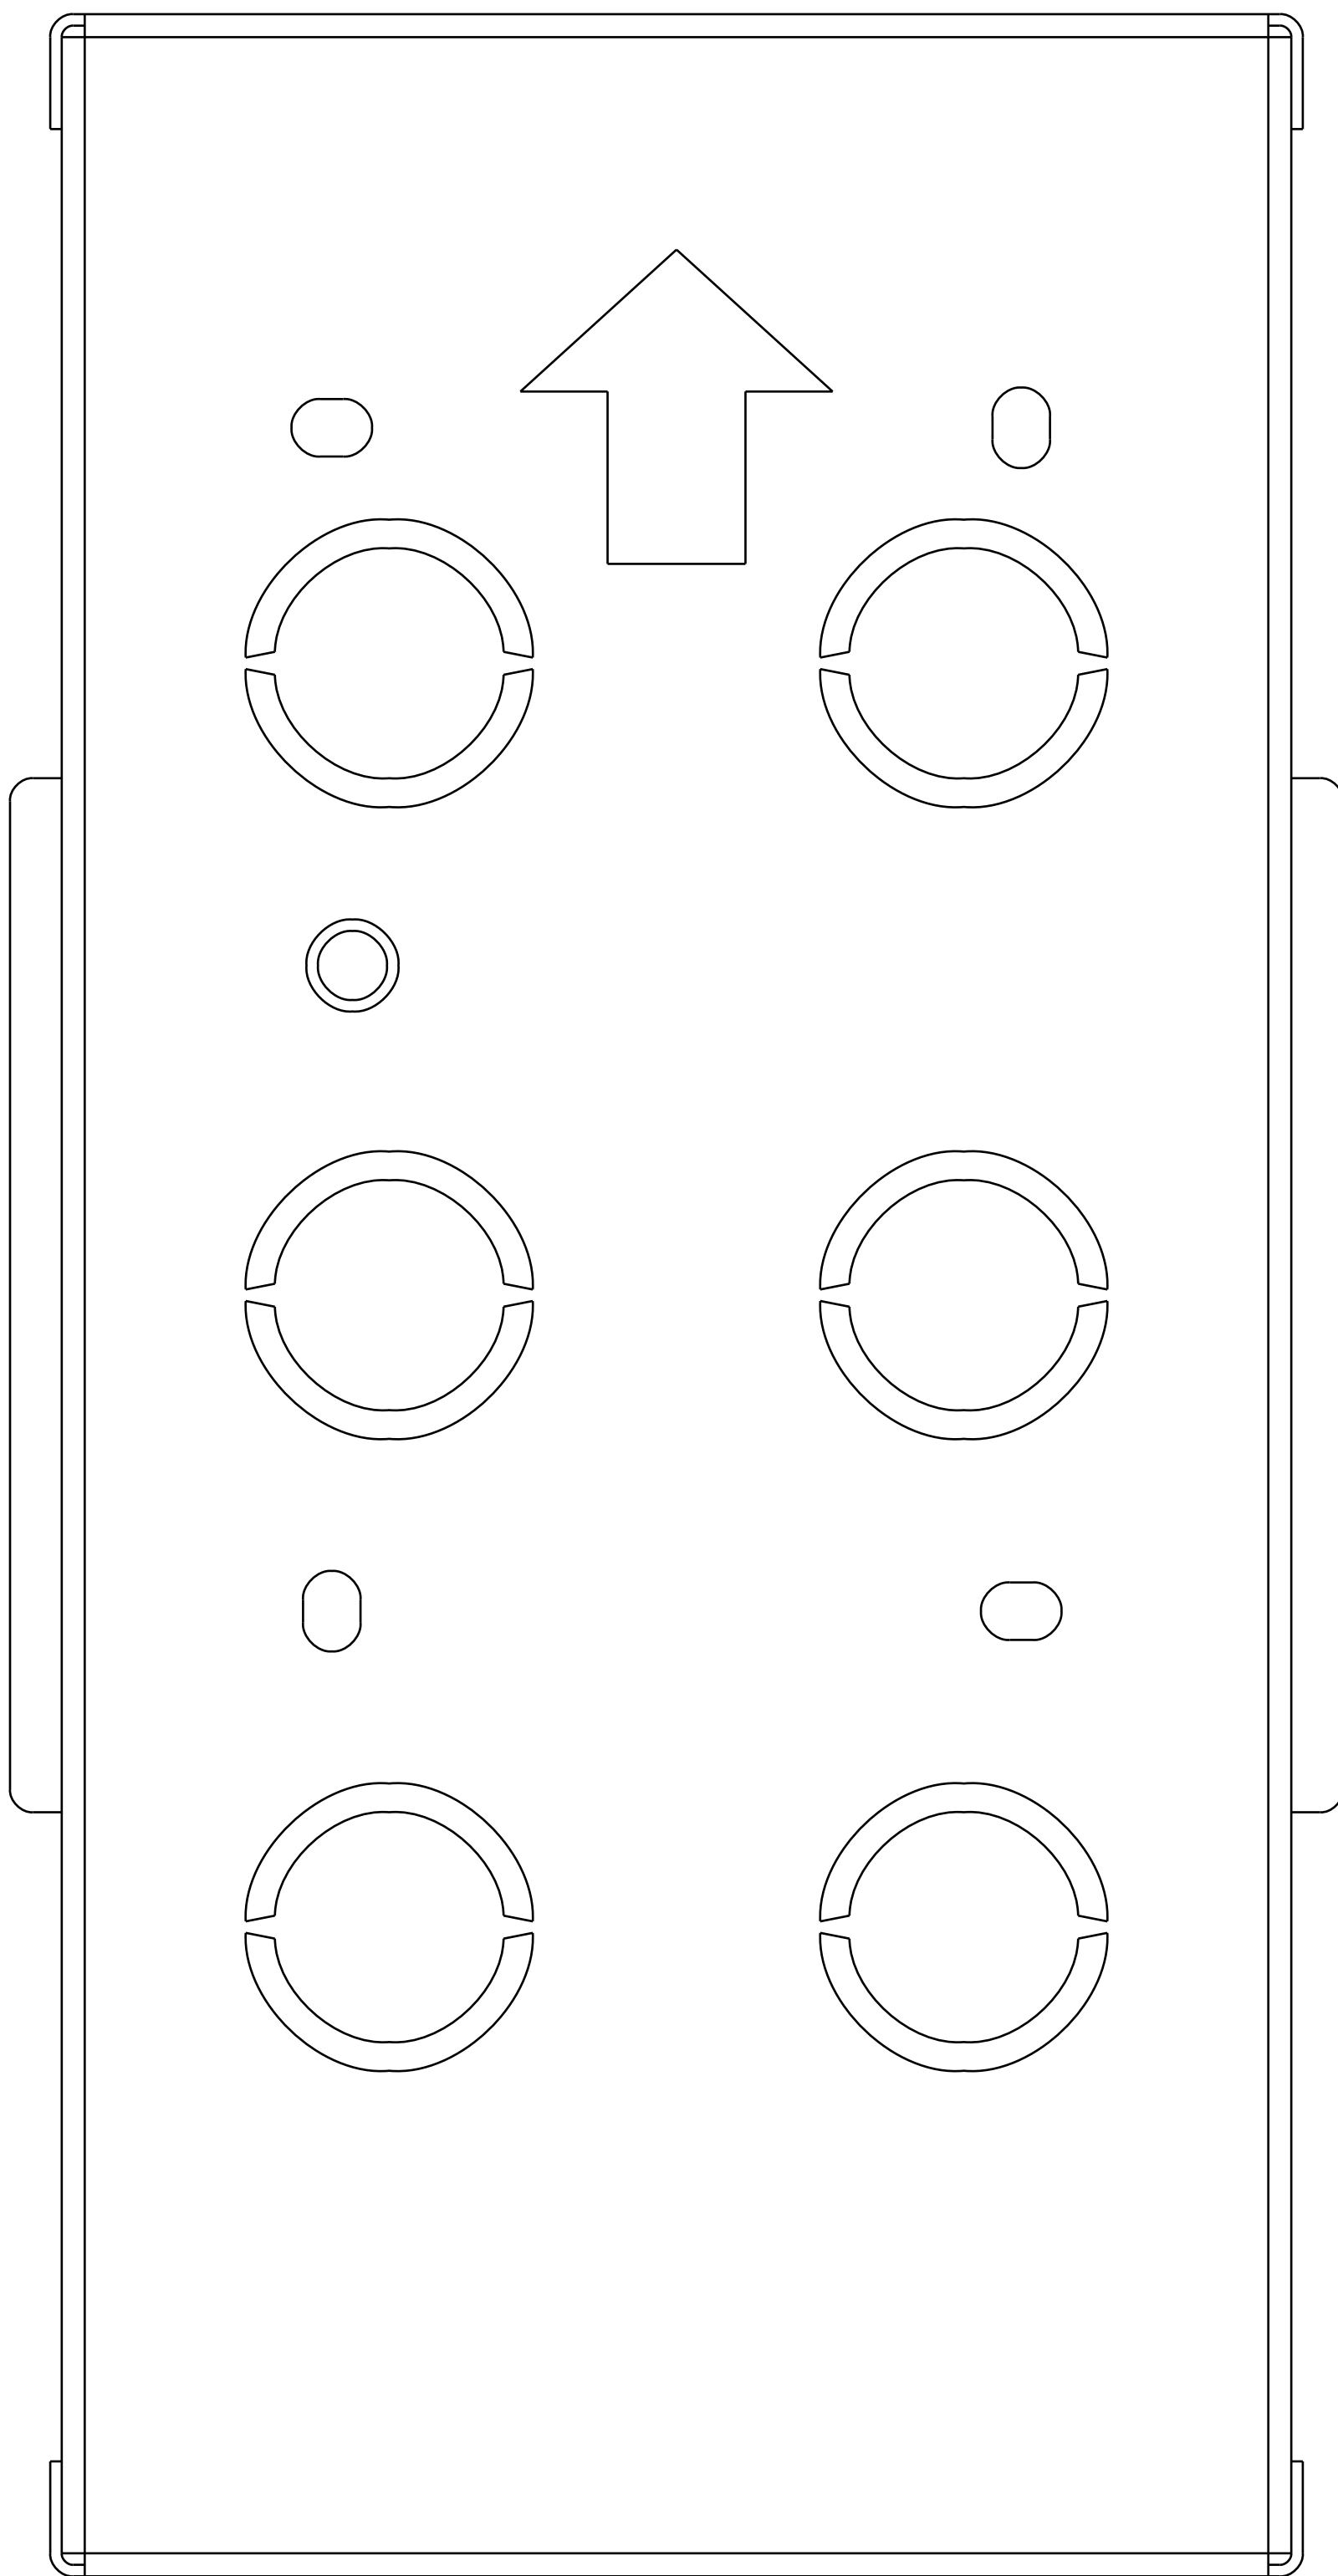


4 BACK VIEW

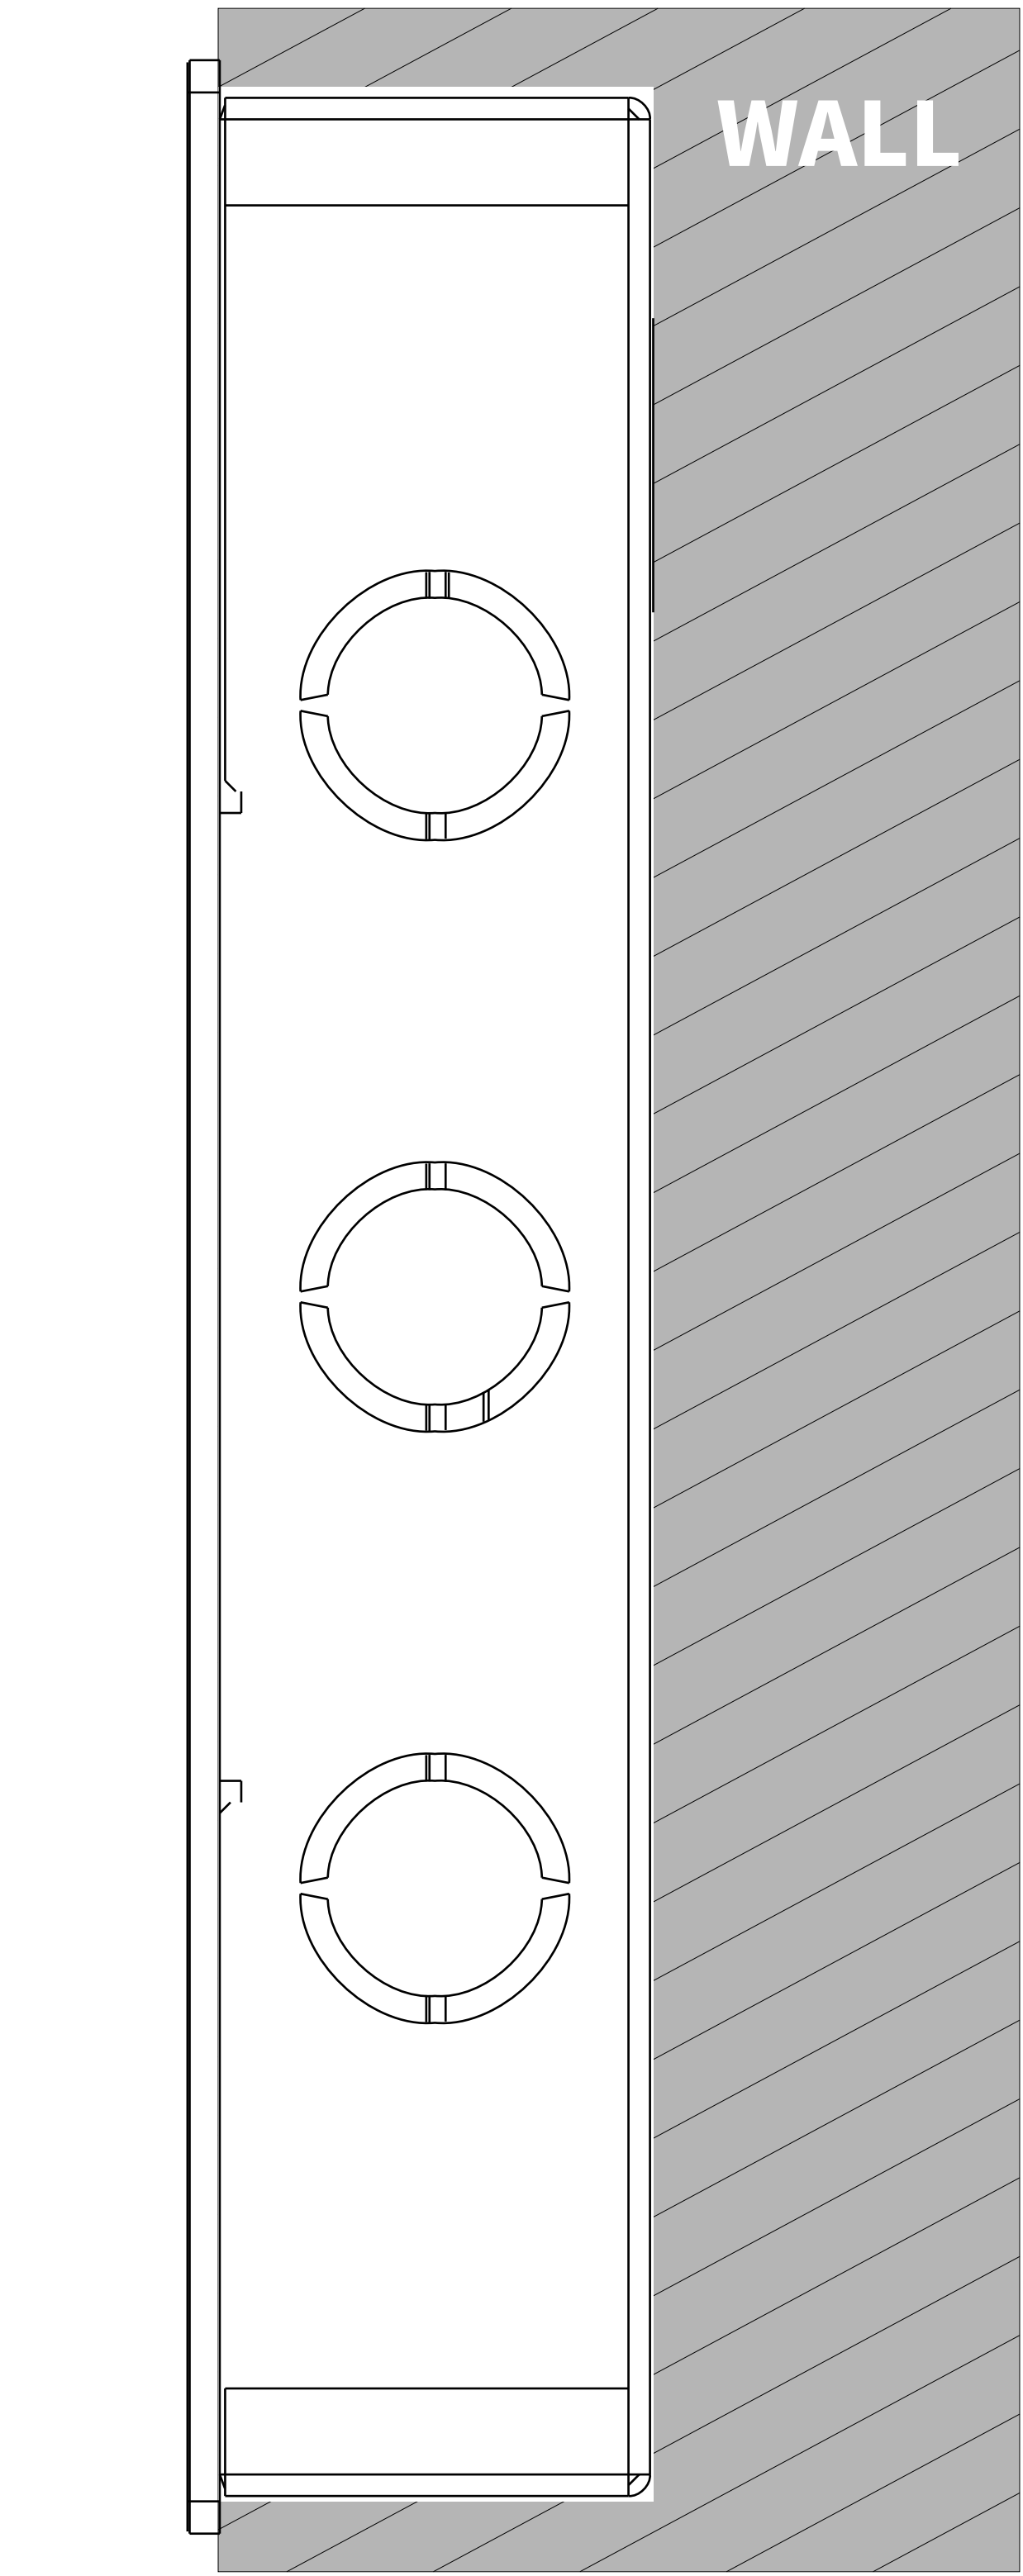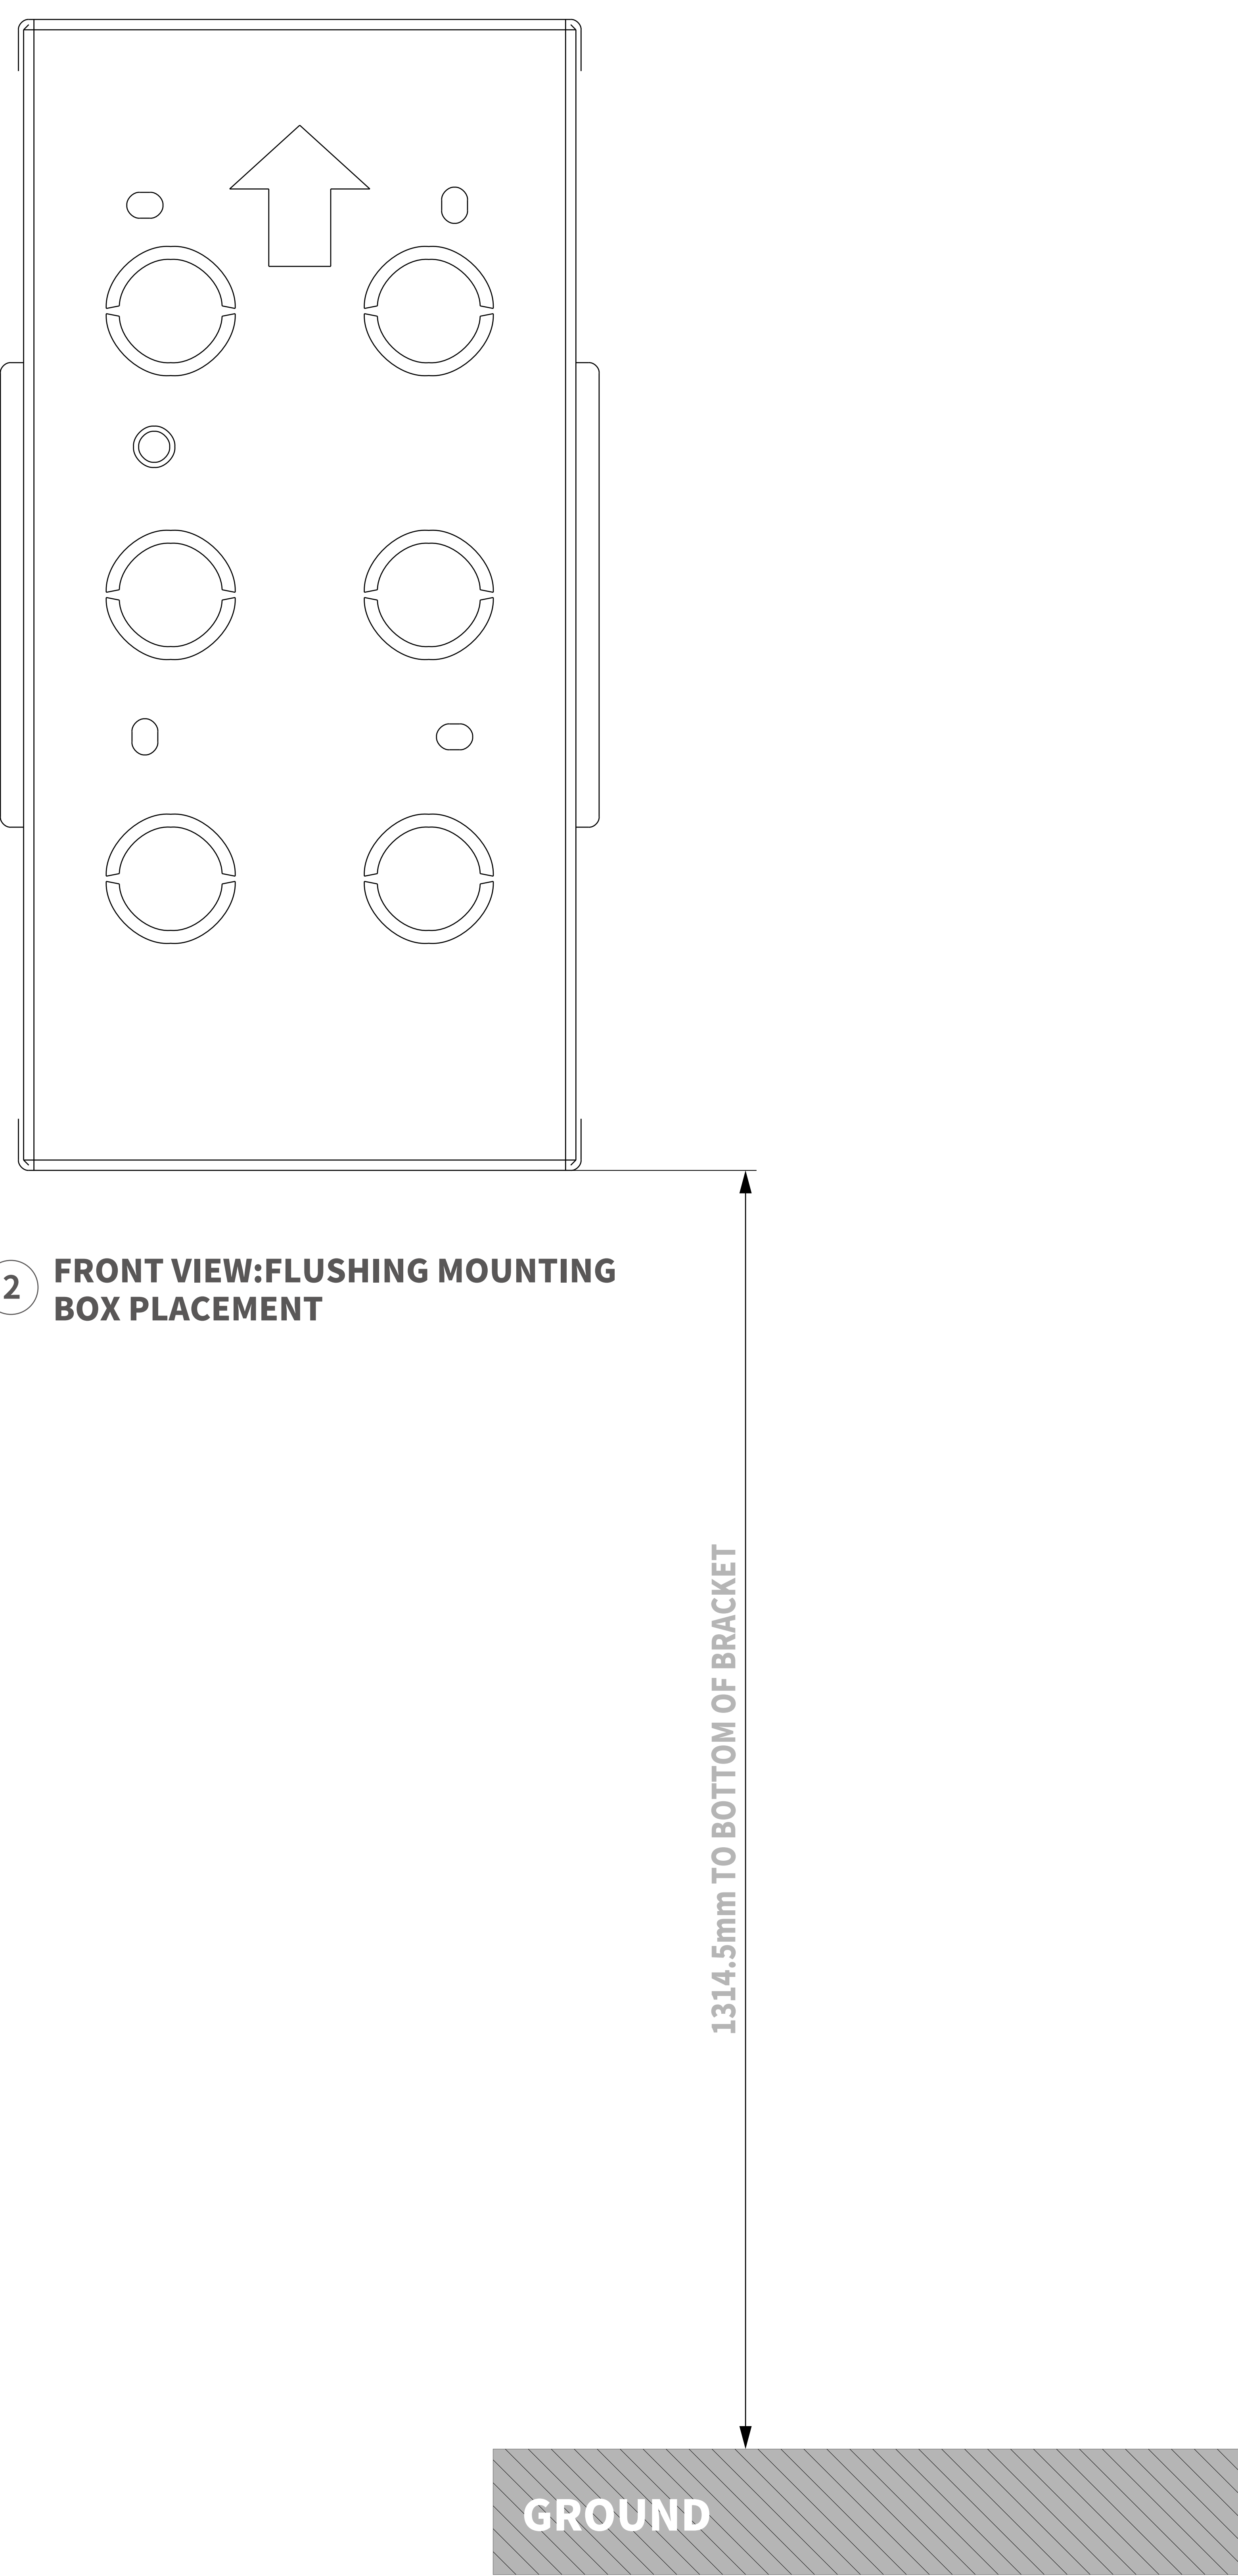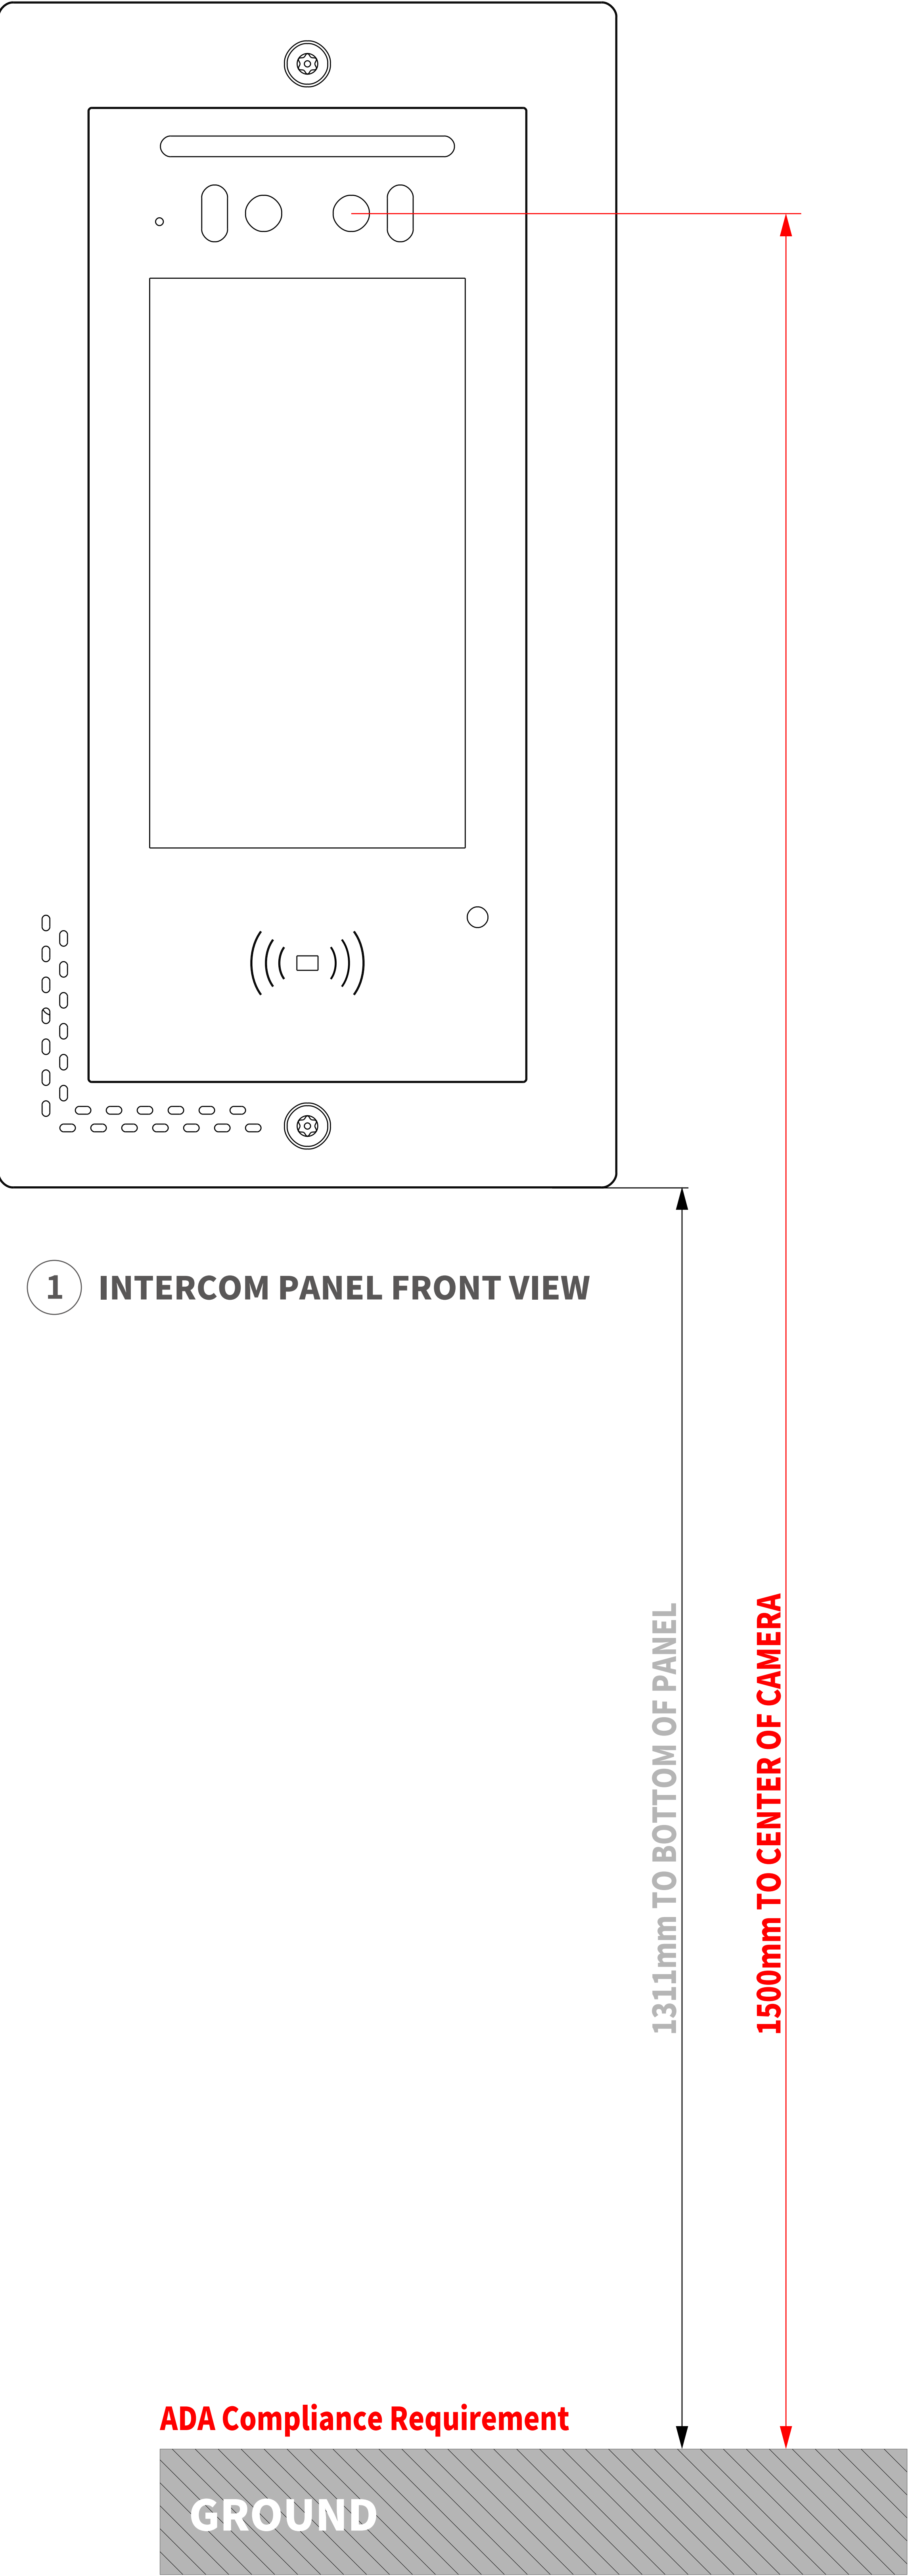


 


6 BOTTOM VIEW

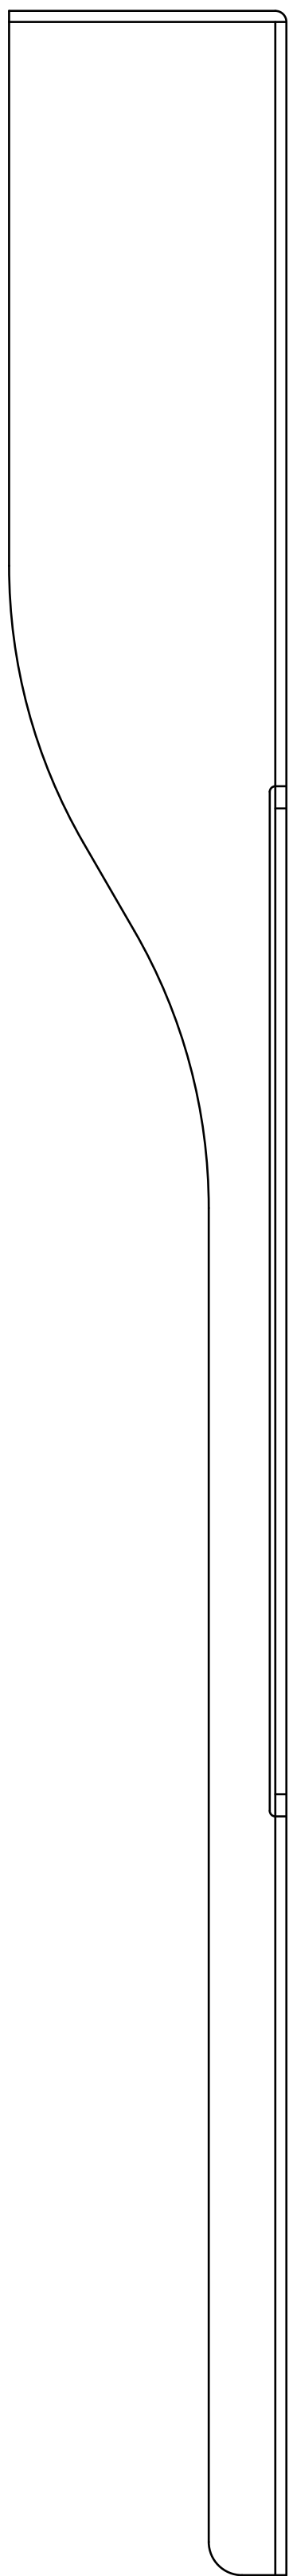


2 RIGHT VIEW

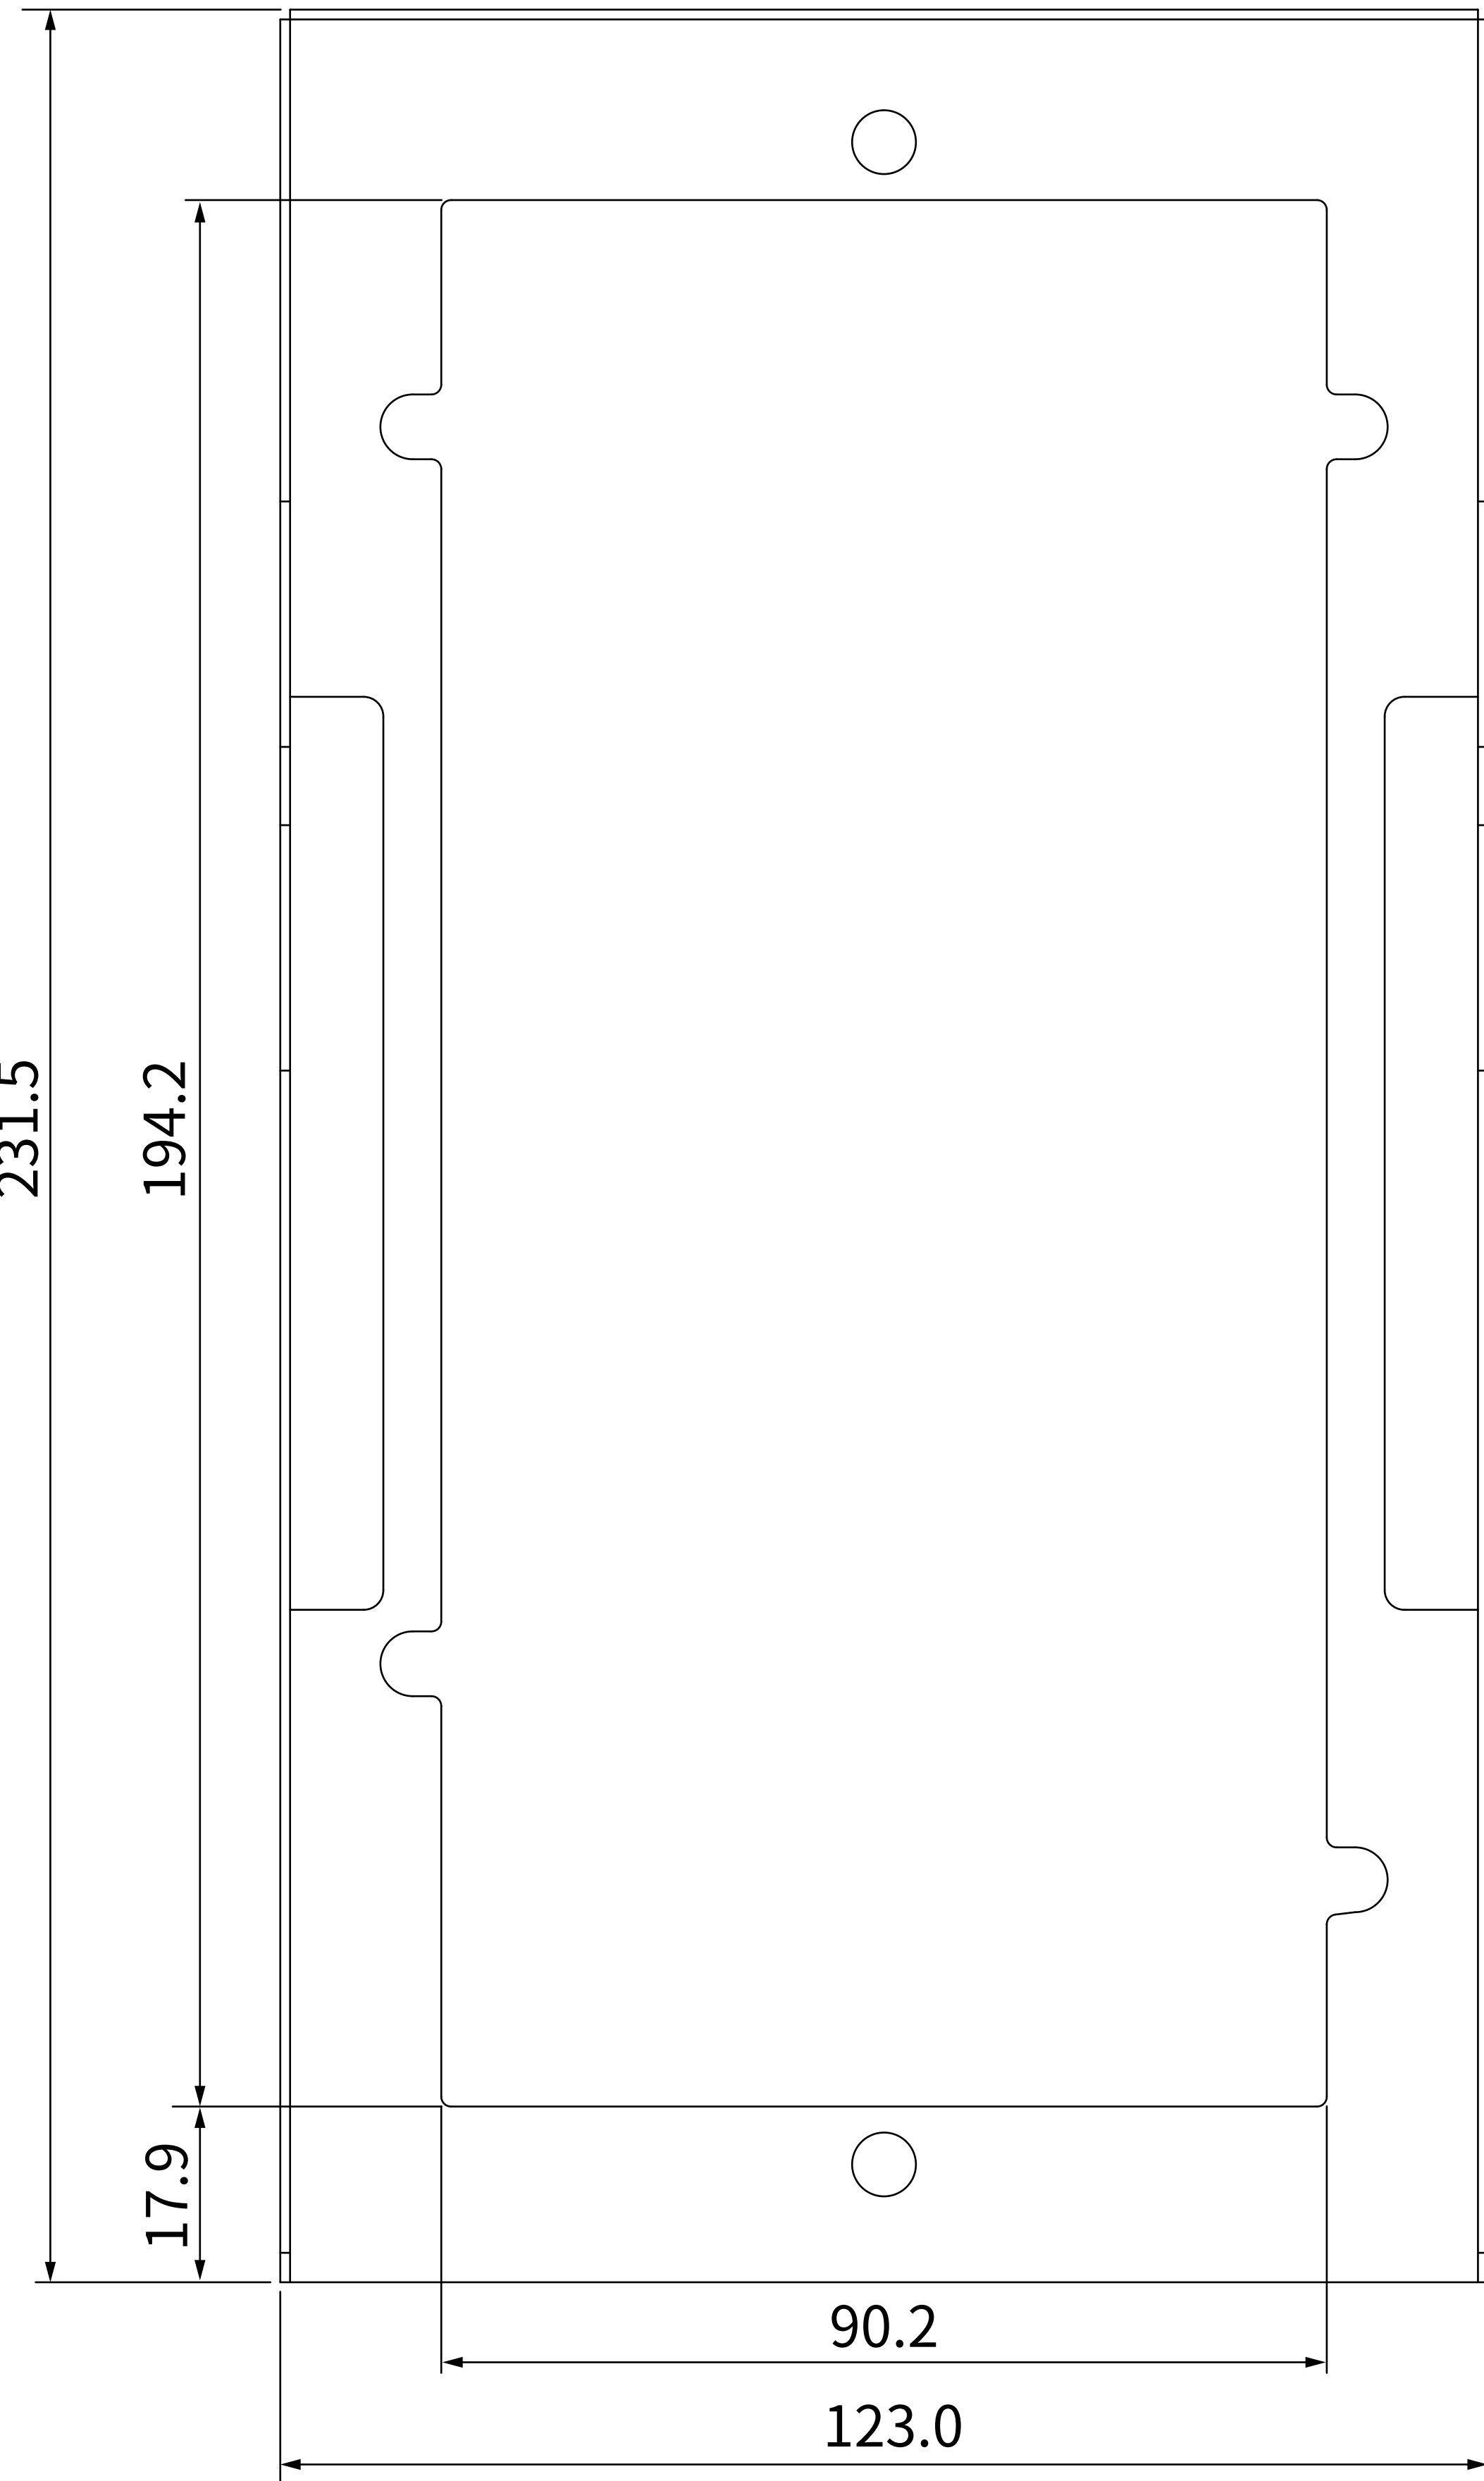


1 FRONT VIEW

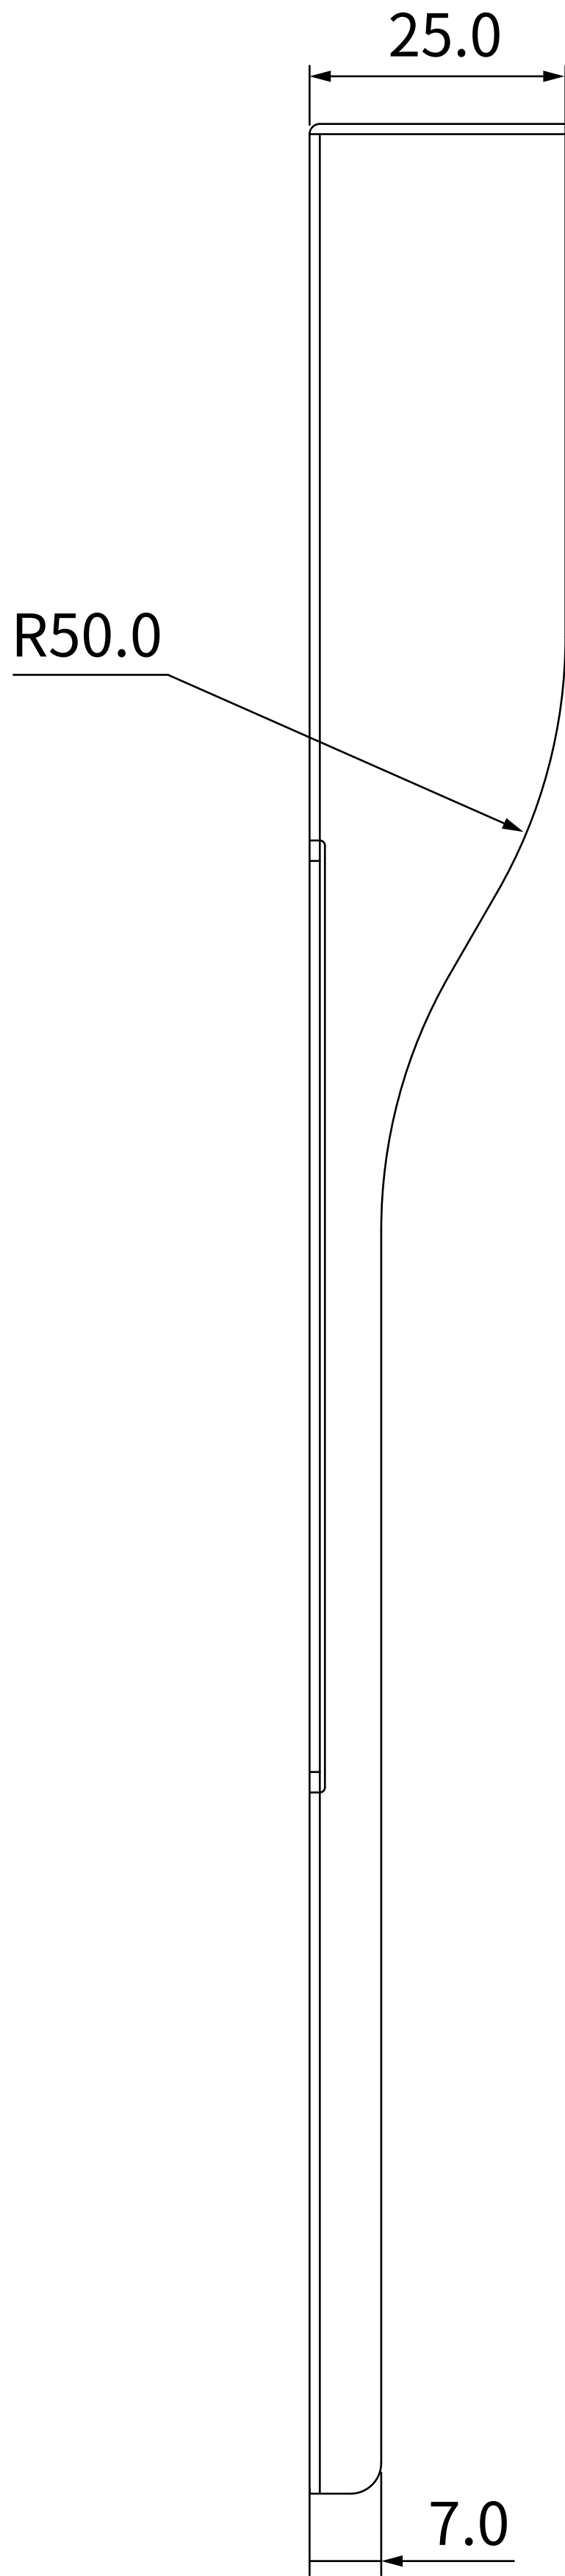


3 LEFT VIEW

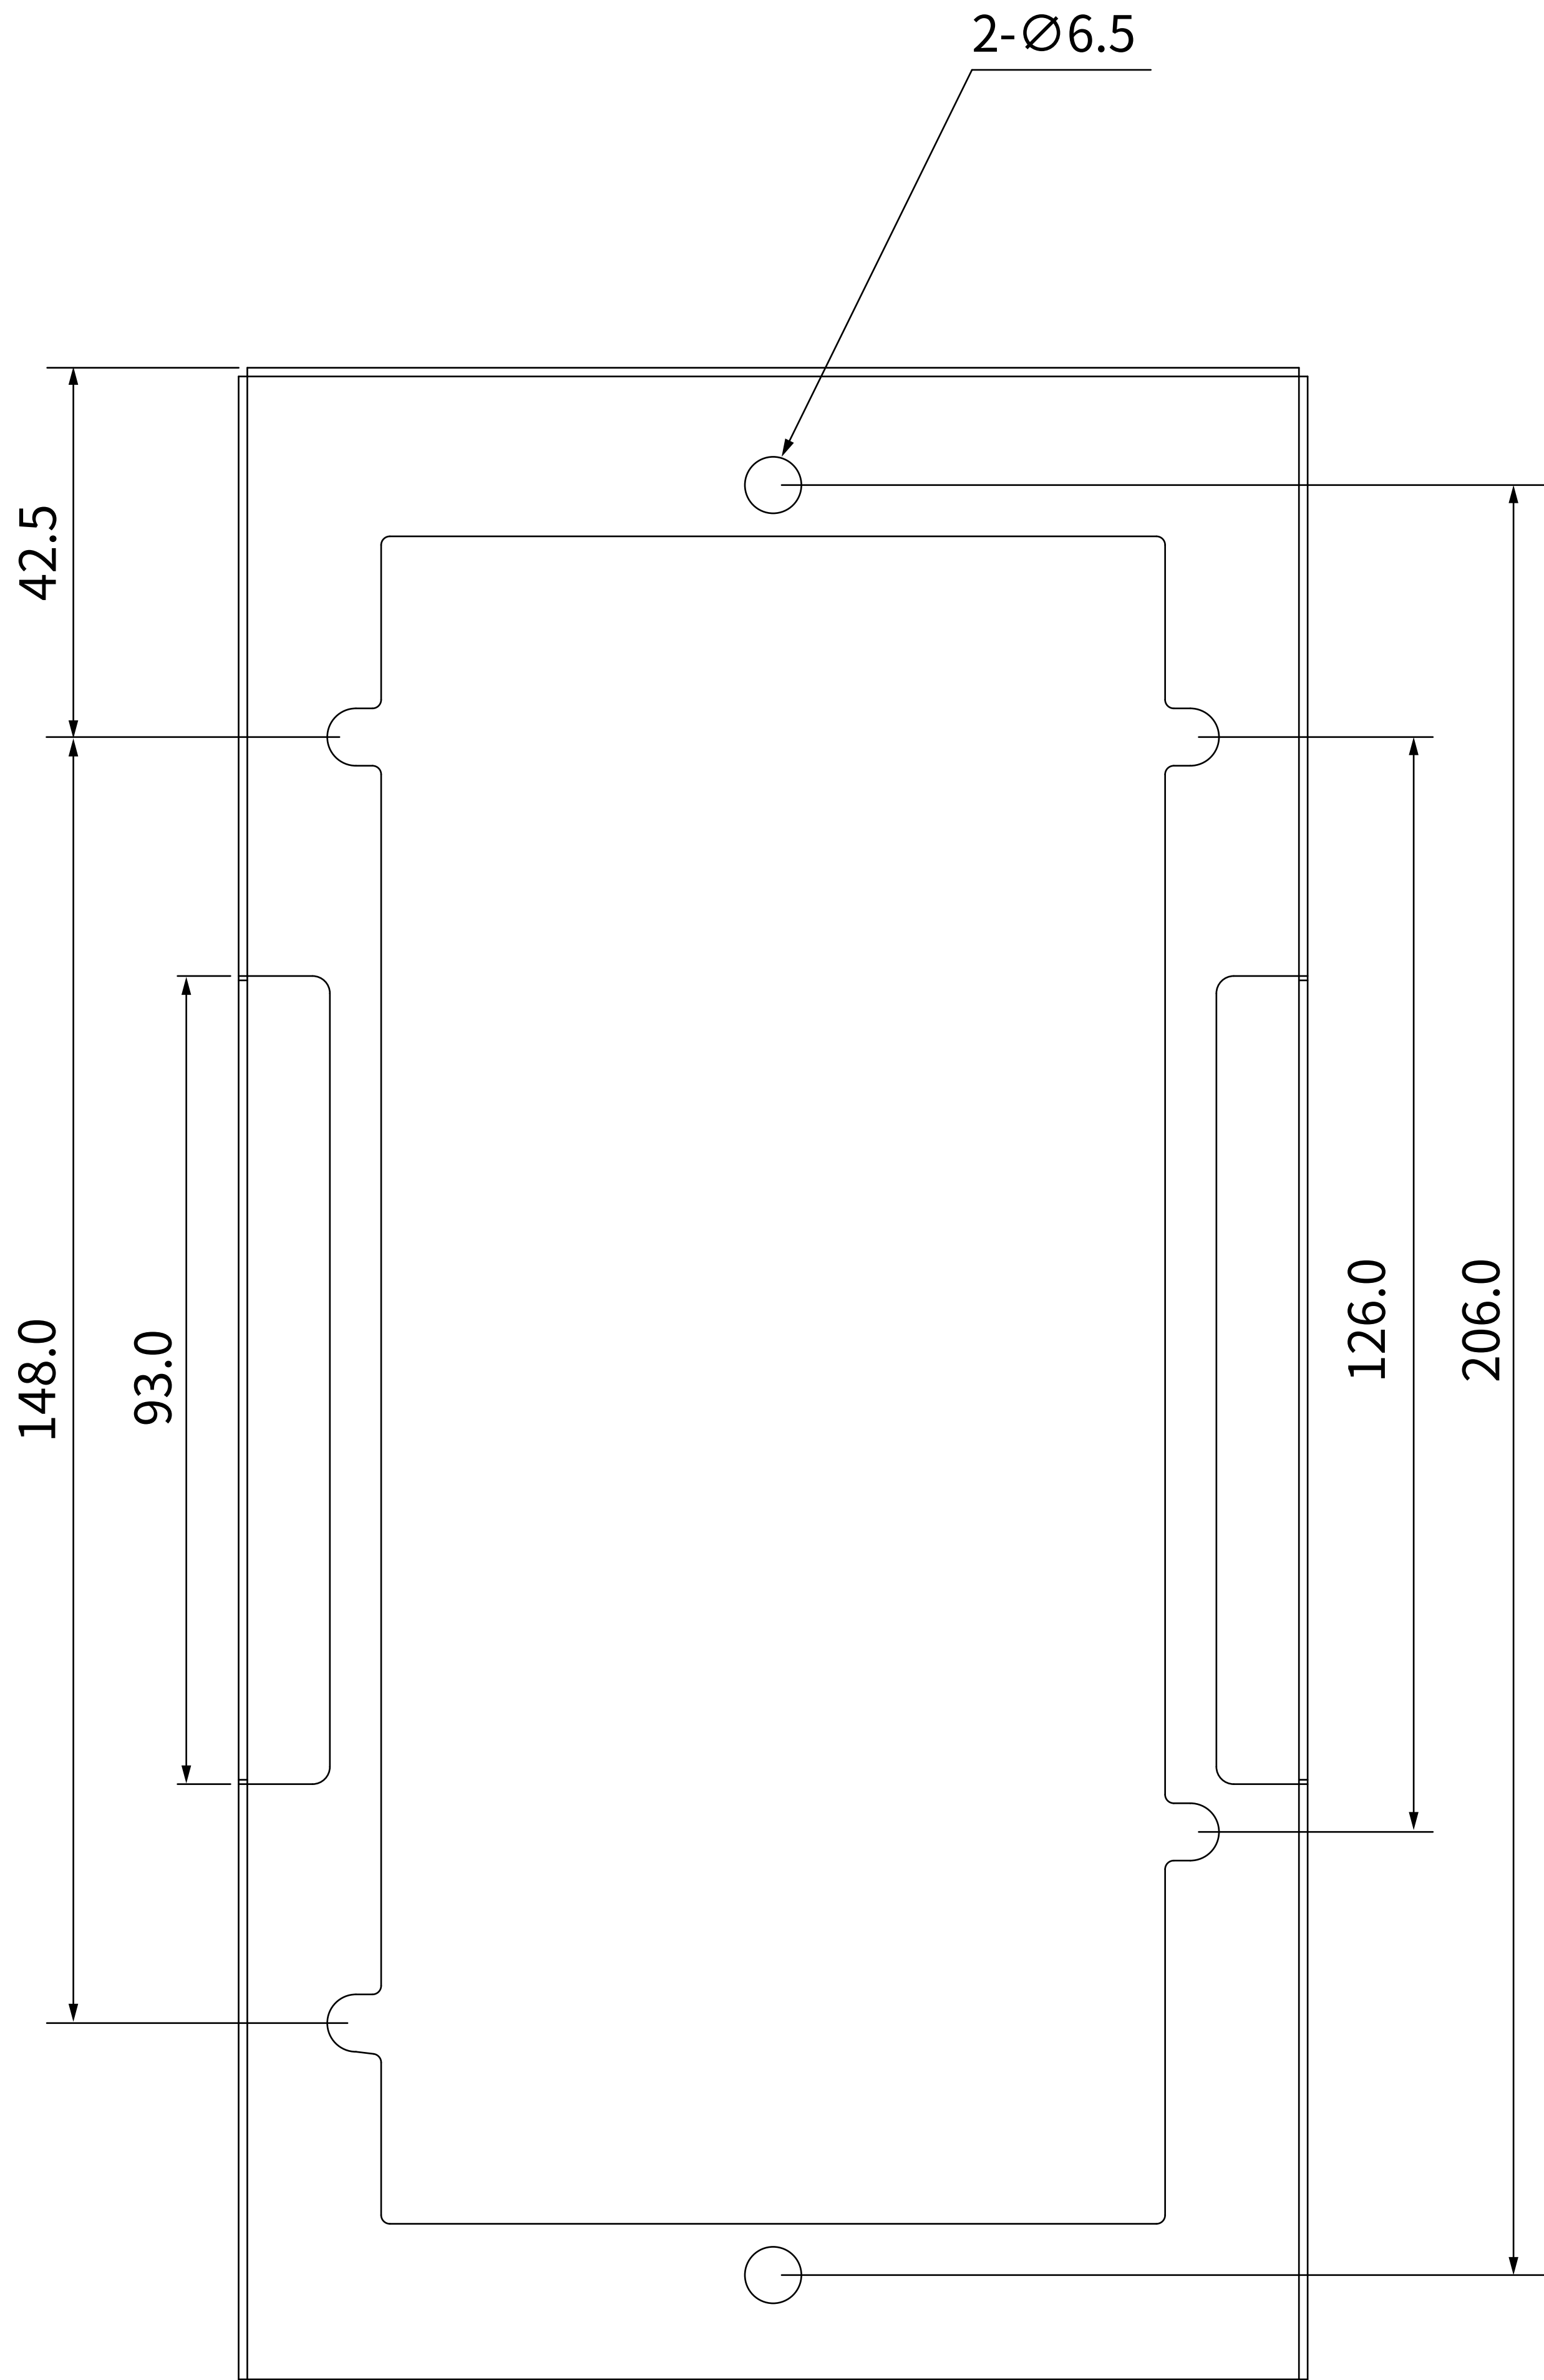


4 BACK VIEW

 


5 TOP VIEW

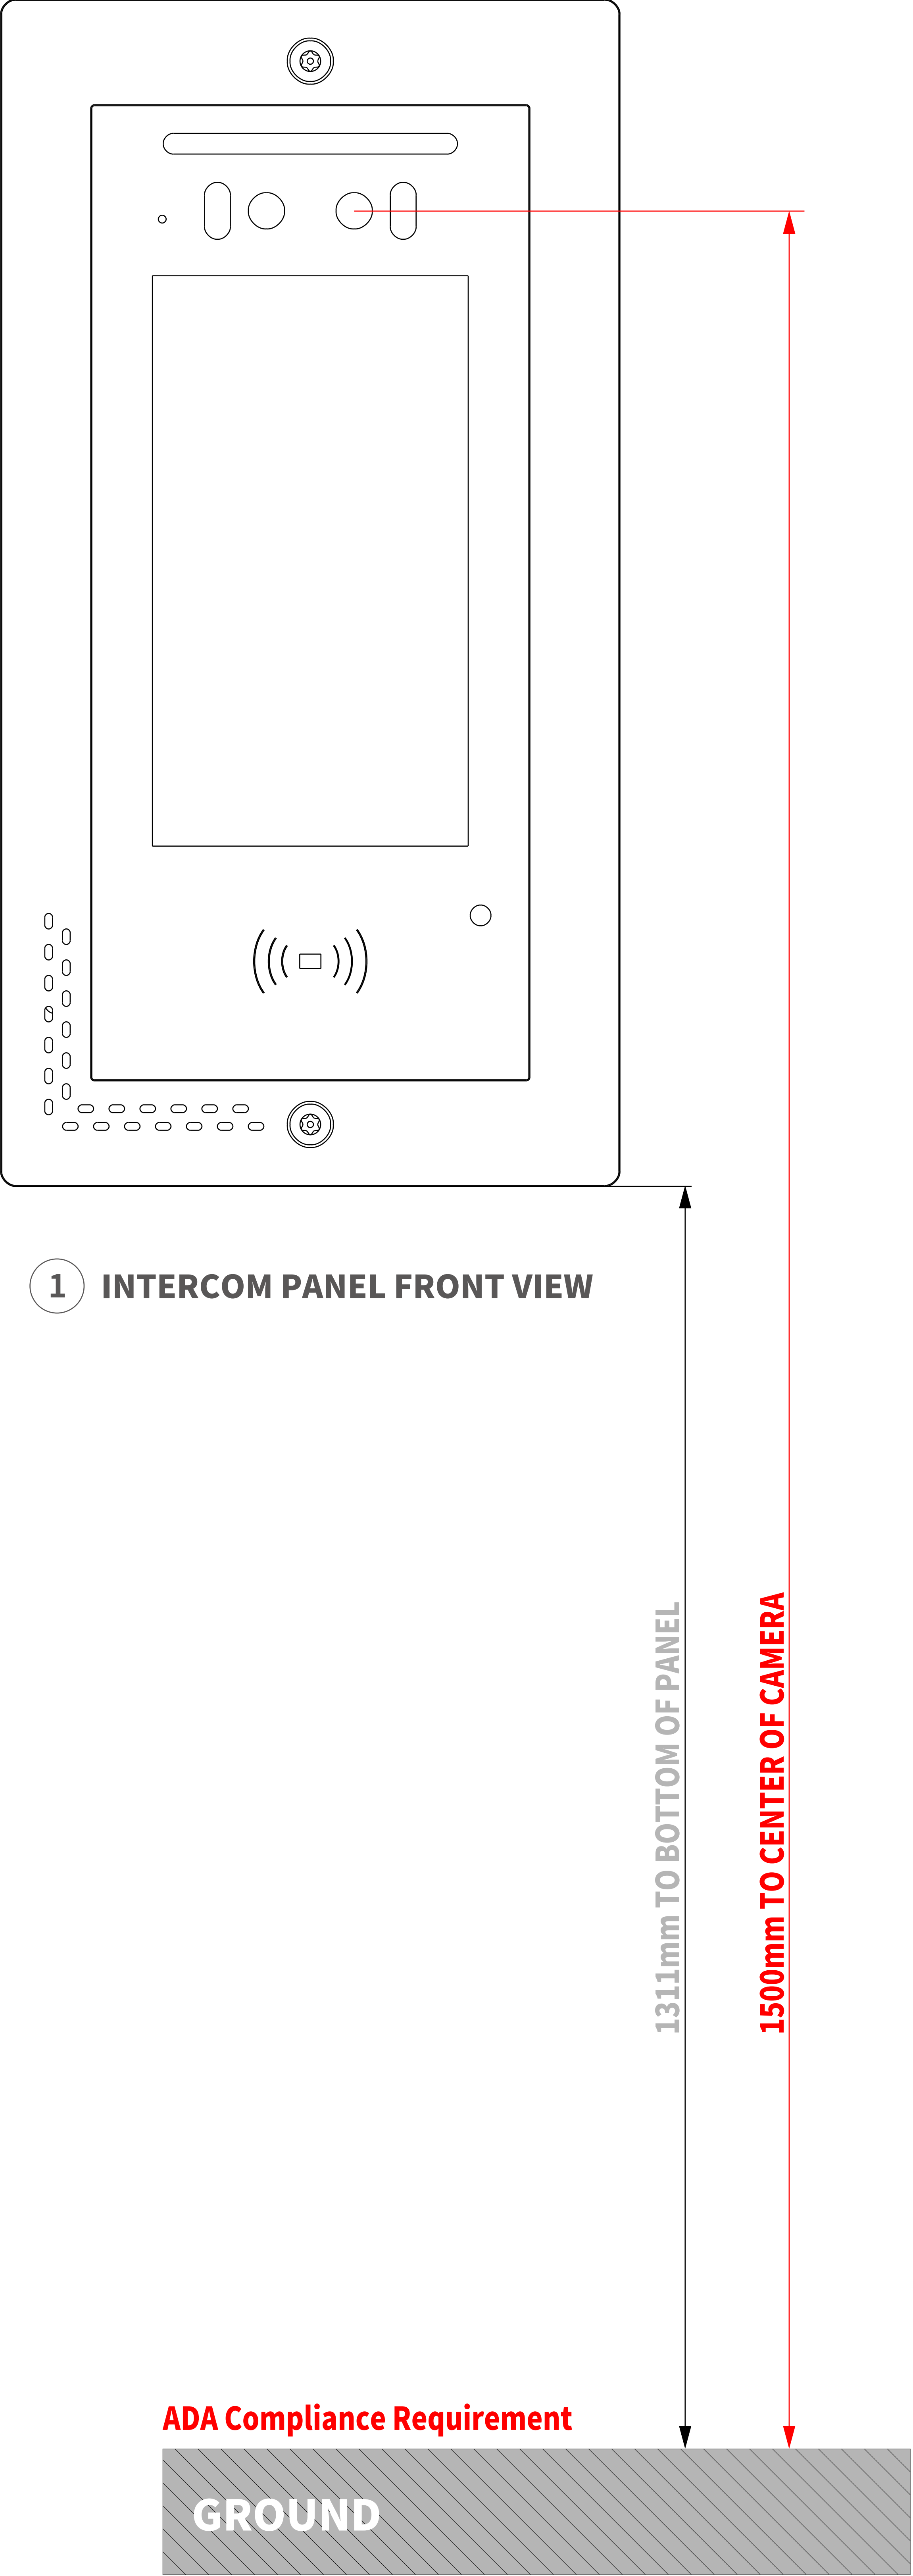

1 INTERCOM PANEL FRONT VIEW

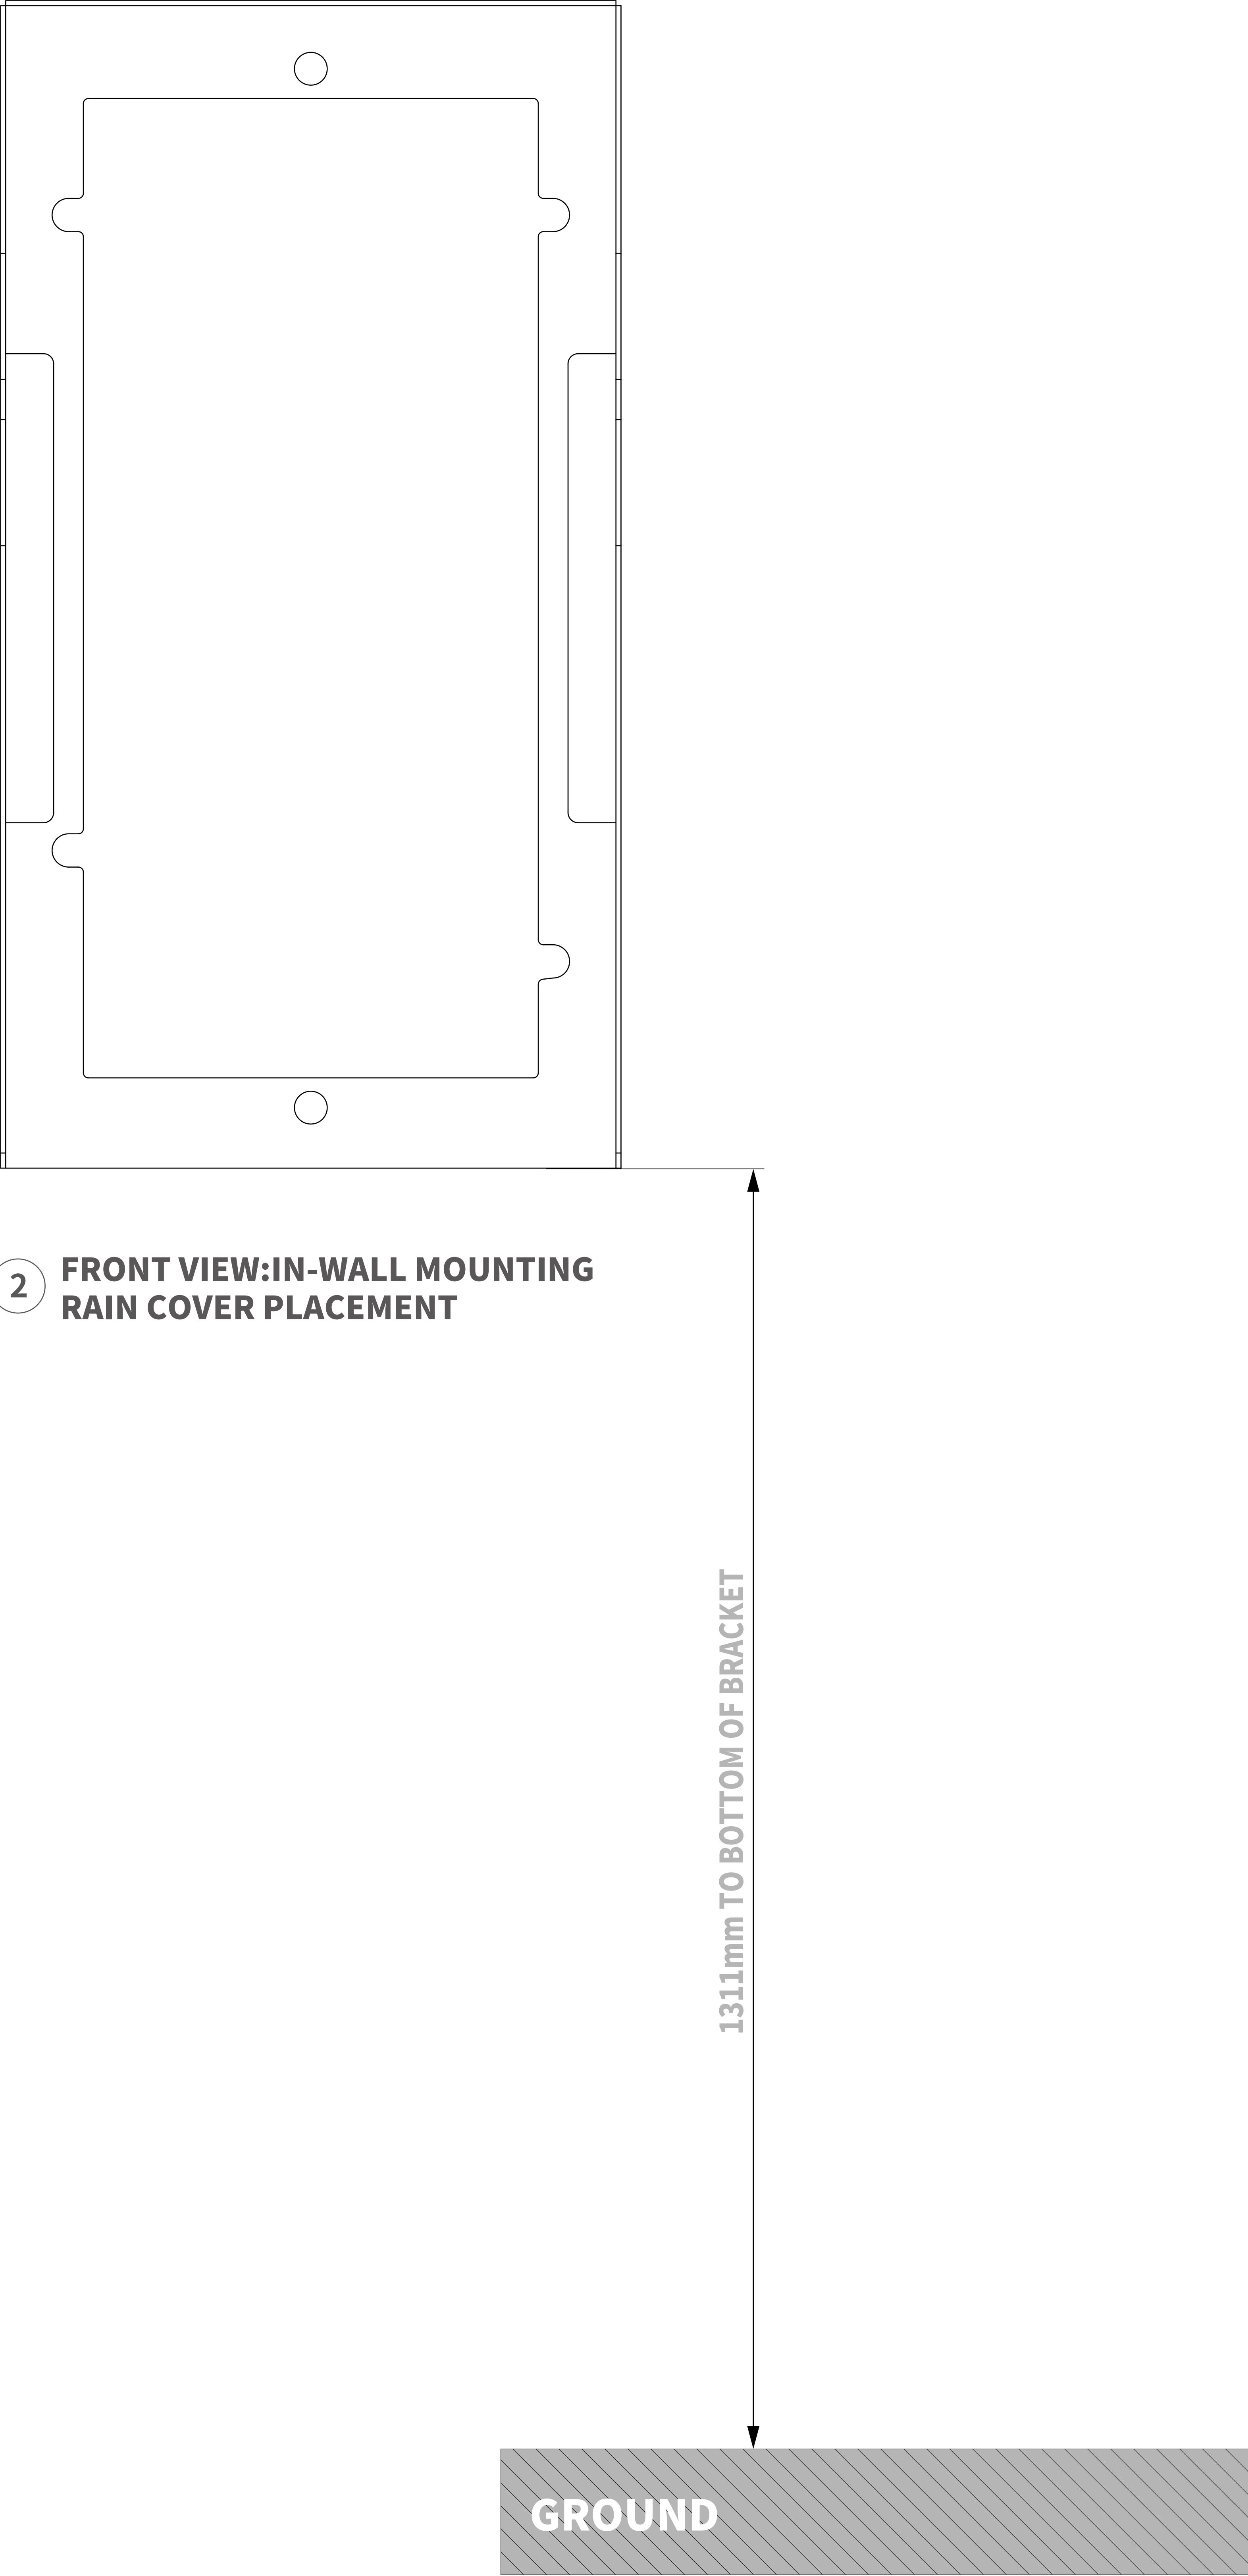

2 FRONT VIEW:IN-WALL MOUNTING RAIN COVER PLACEMENT

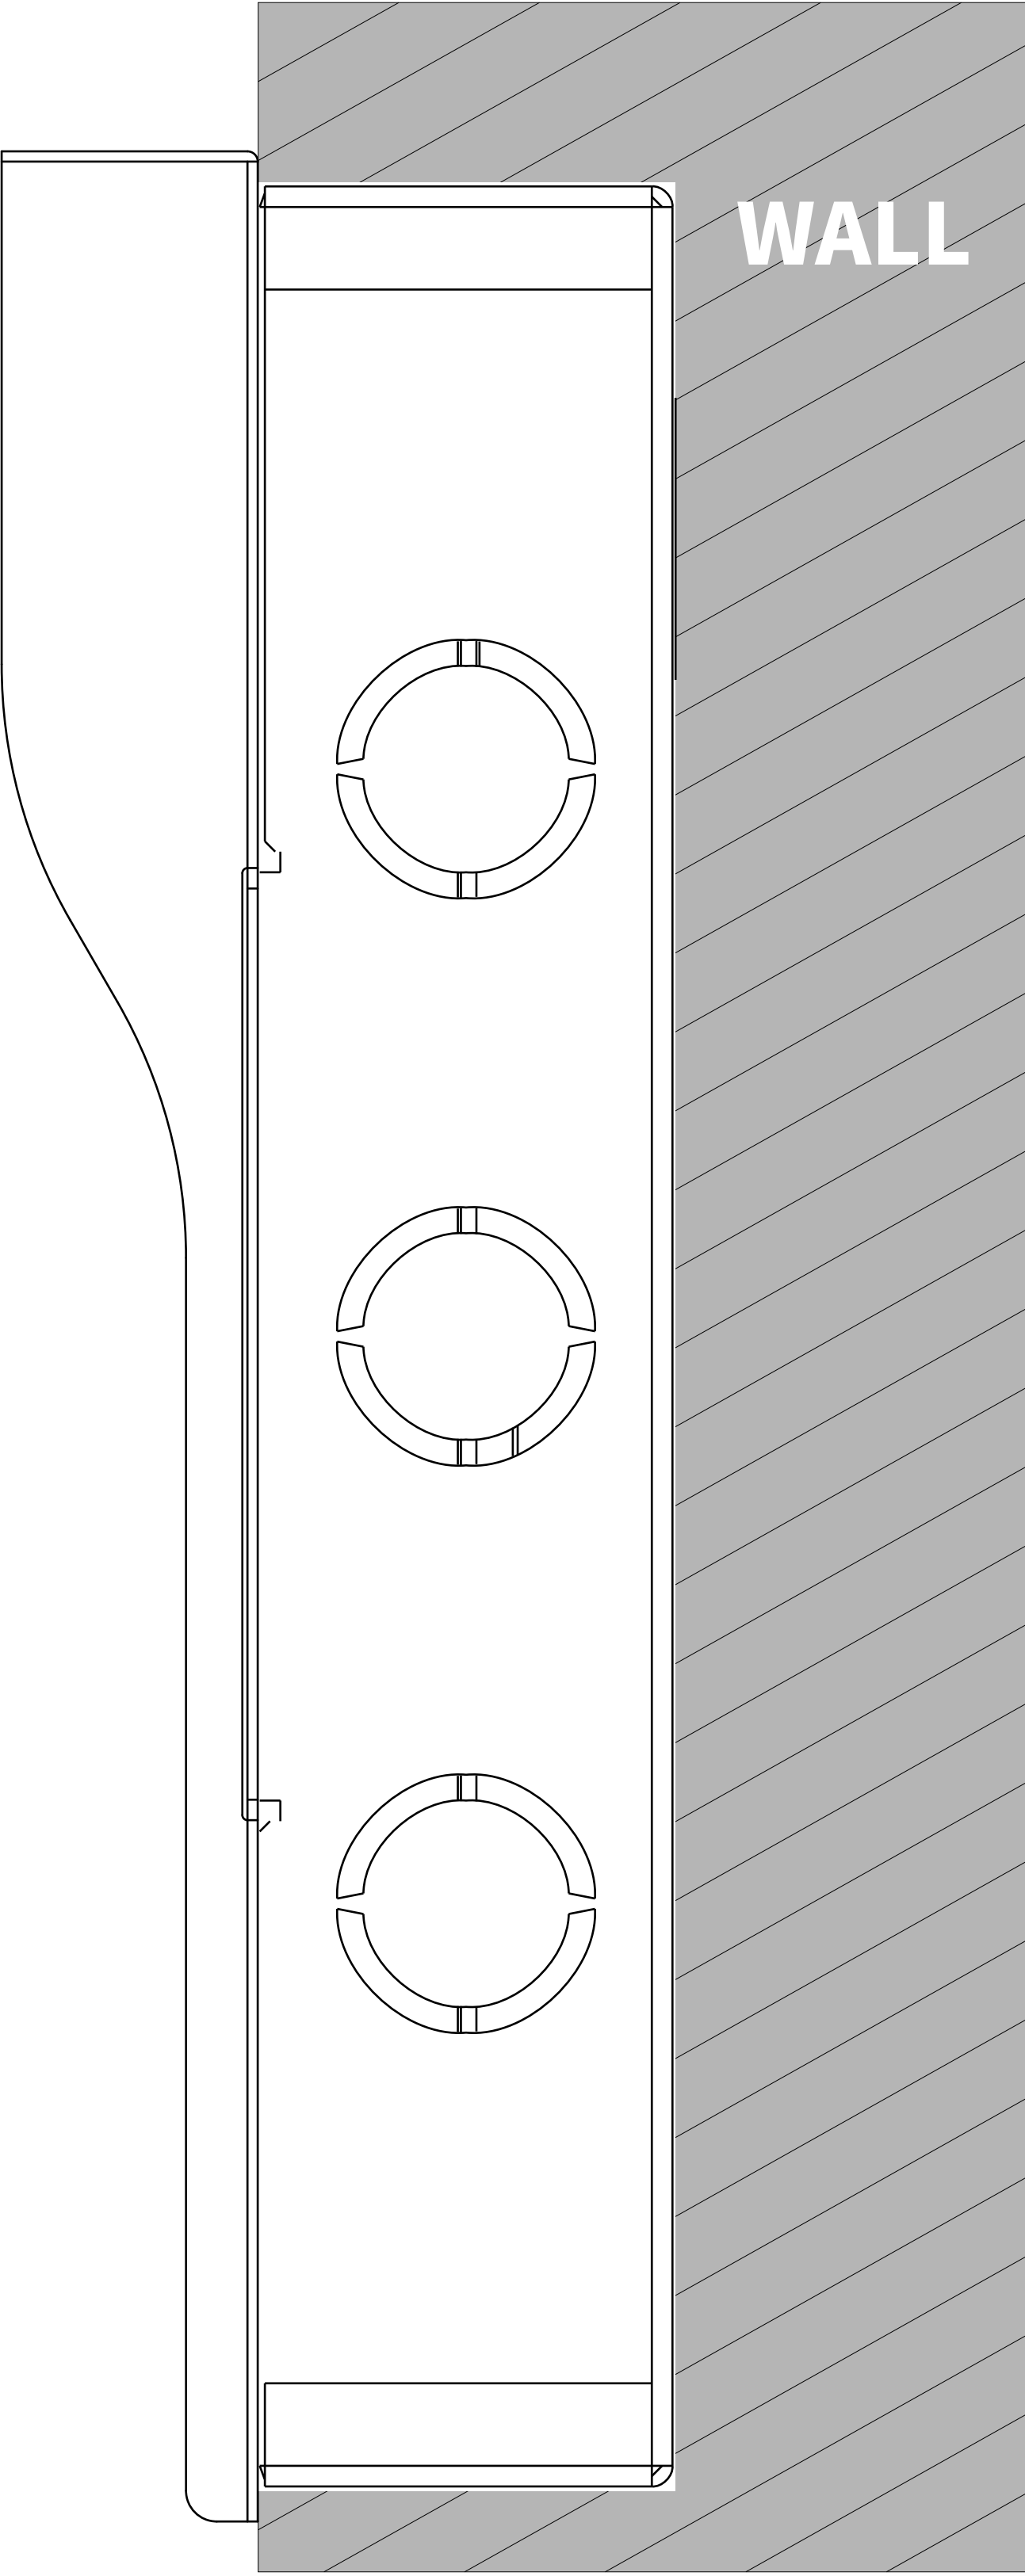

3 SIDE VIEW:INTERCOM IN WALL